



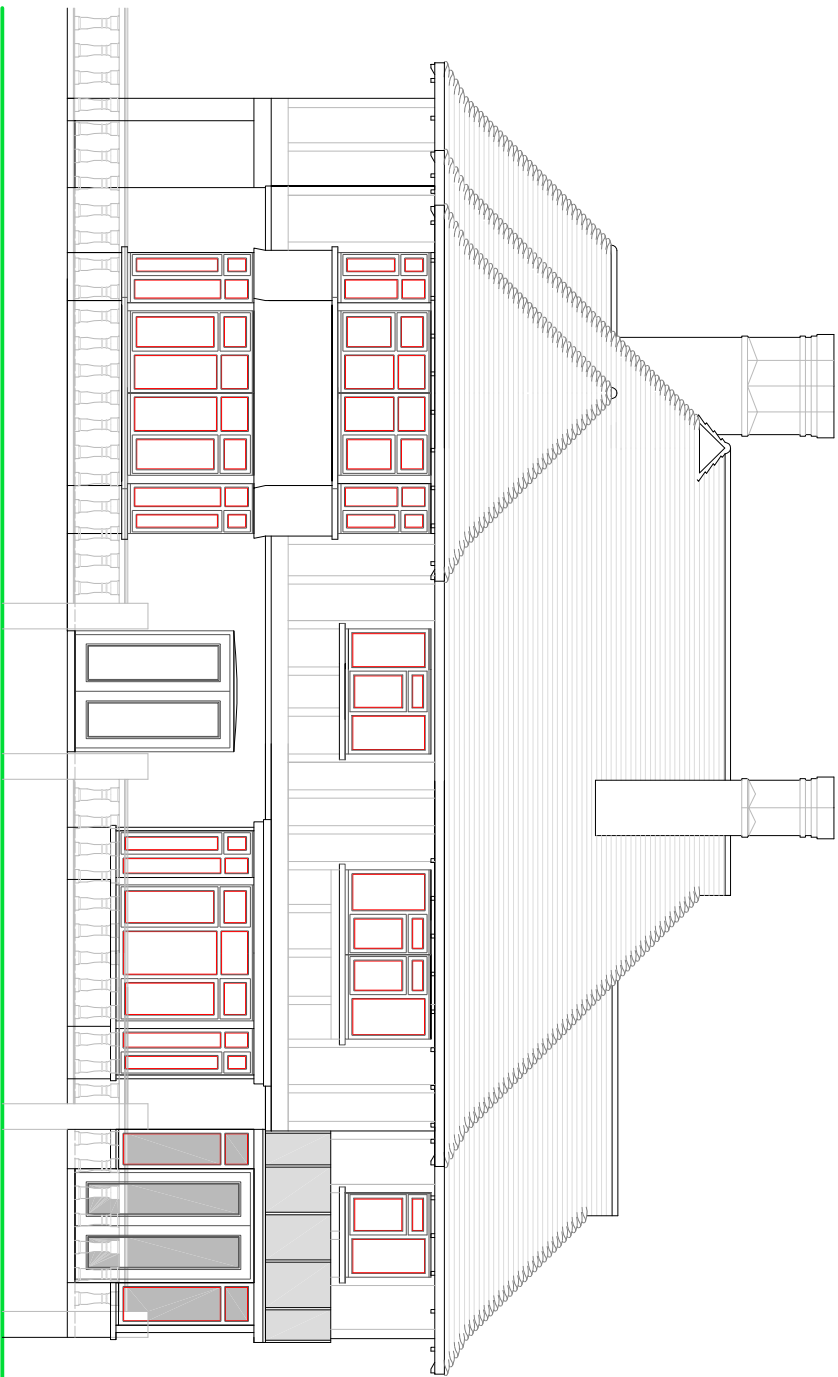

EAST ELEVATION

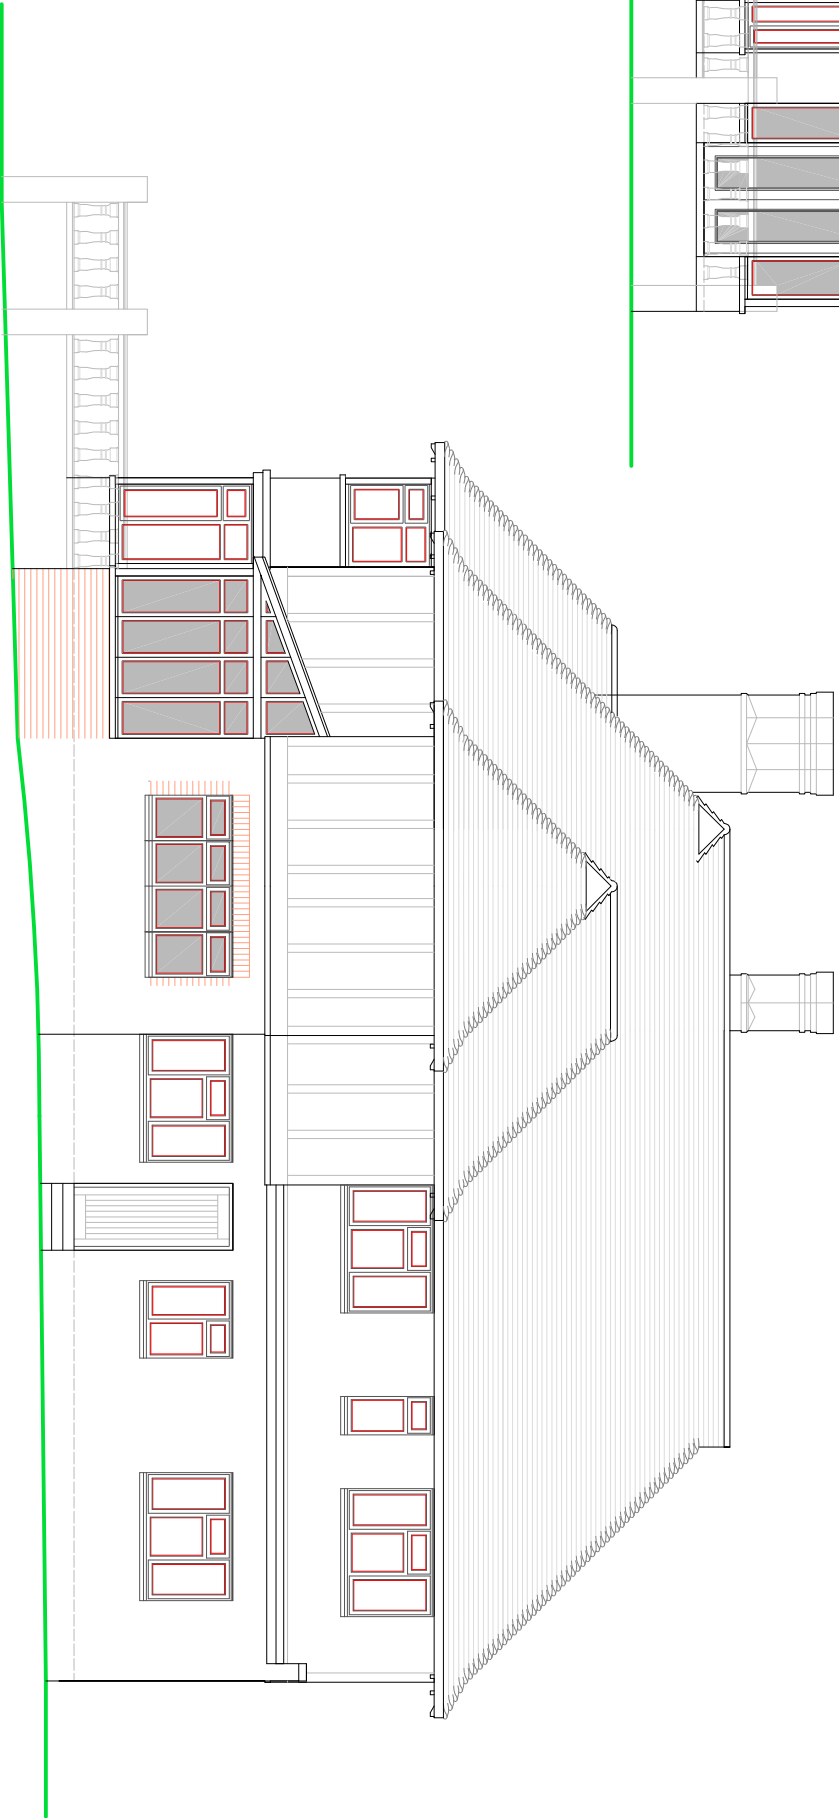


NORTH ELEVATION

NOTES

- ROOF - Plain clay tiles to pitched roof with felted flat roofs elsewhere.
- WALLS - Face brick to match existing.
- WINDOWS/DOORS - Metal framed double glazed units set within a hardwood frame.

PROPOSED ELEVATIONS

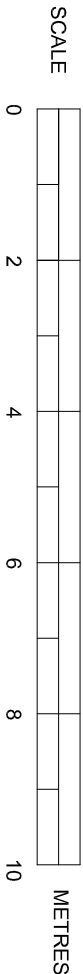

SUSSEX BUILDING CONSULTANCY LIMITED

BARN TILES, LEVEL MARE LANE,
EATERGATE, WEST SUSSEX.

SCALE - 1/100 REV - C DATE - 01/02/2019



Partner
LABC

3 NORTHGATE ROAD
BOSSHAM, SUSSEX
PO21 1LZ
TEL - 01243 881379