




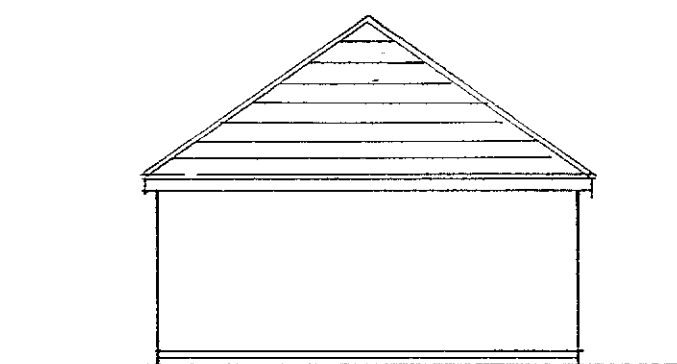

west

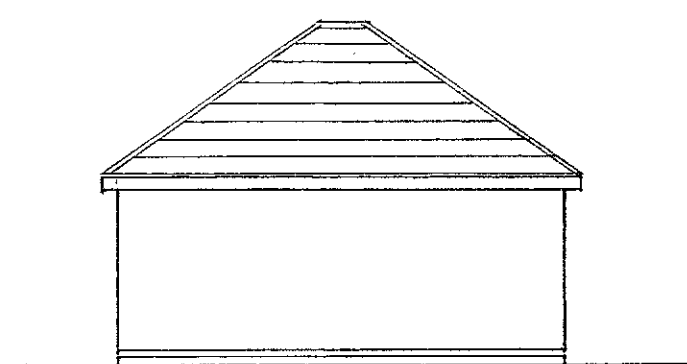


north

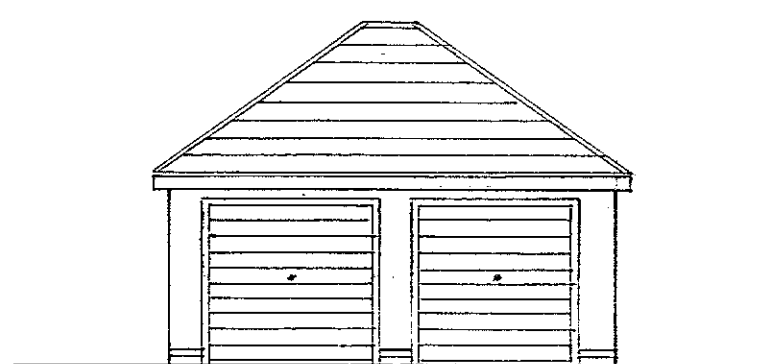


south

1 : 100

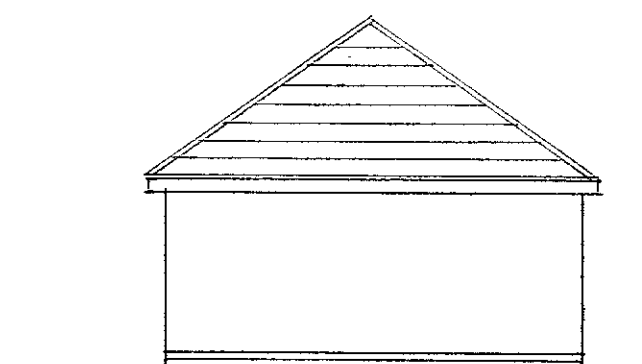


east

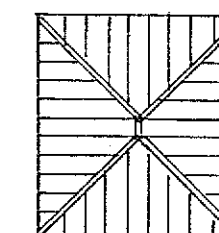


roof plan

1 : 200

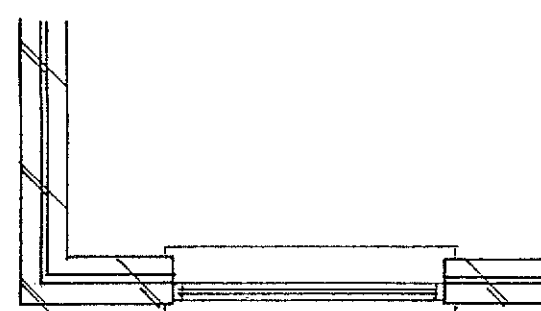

5500

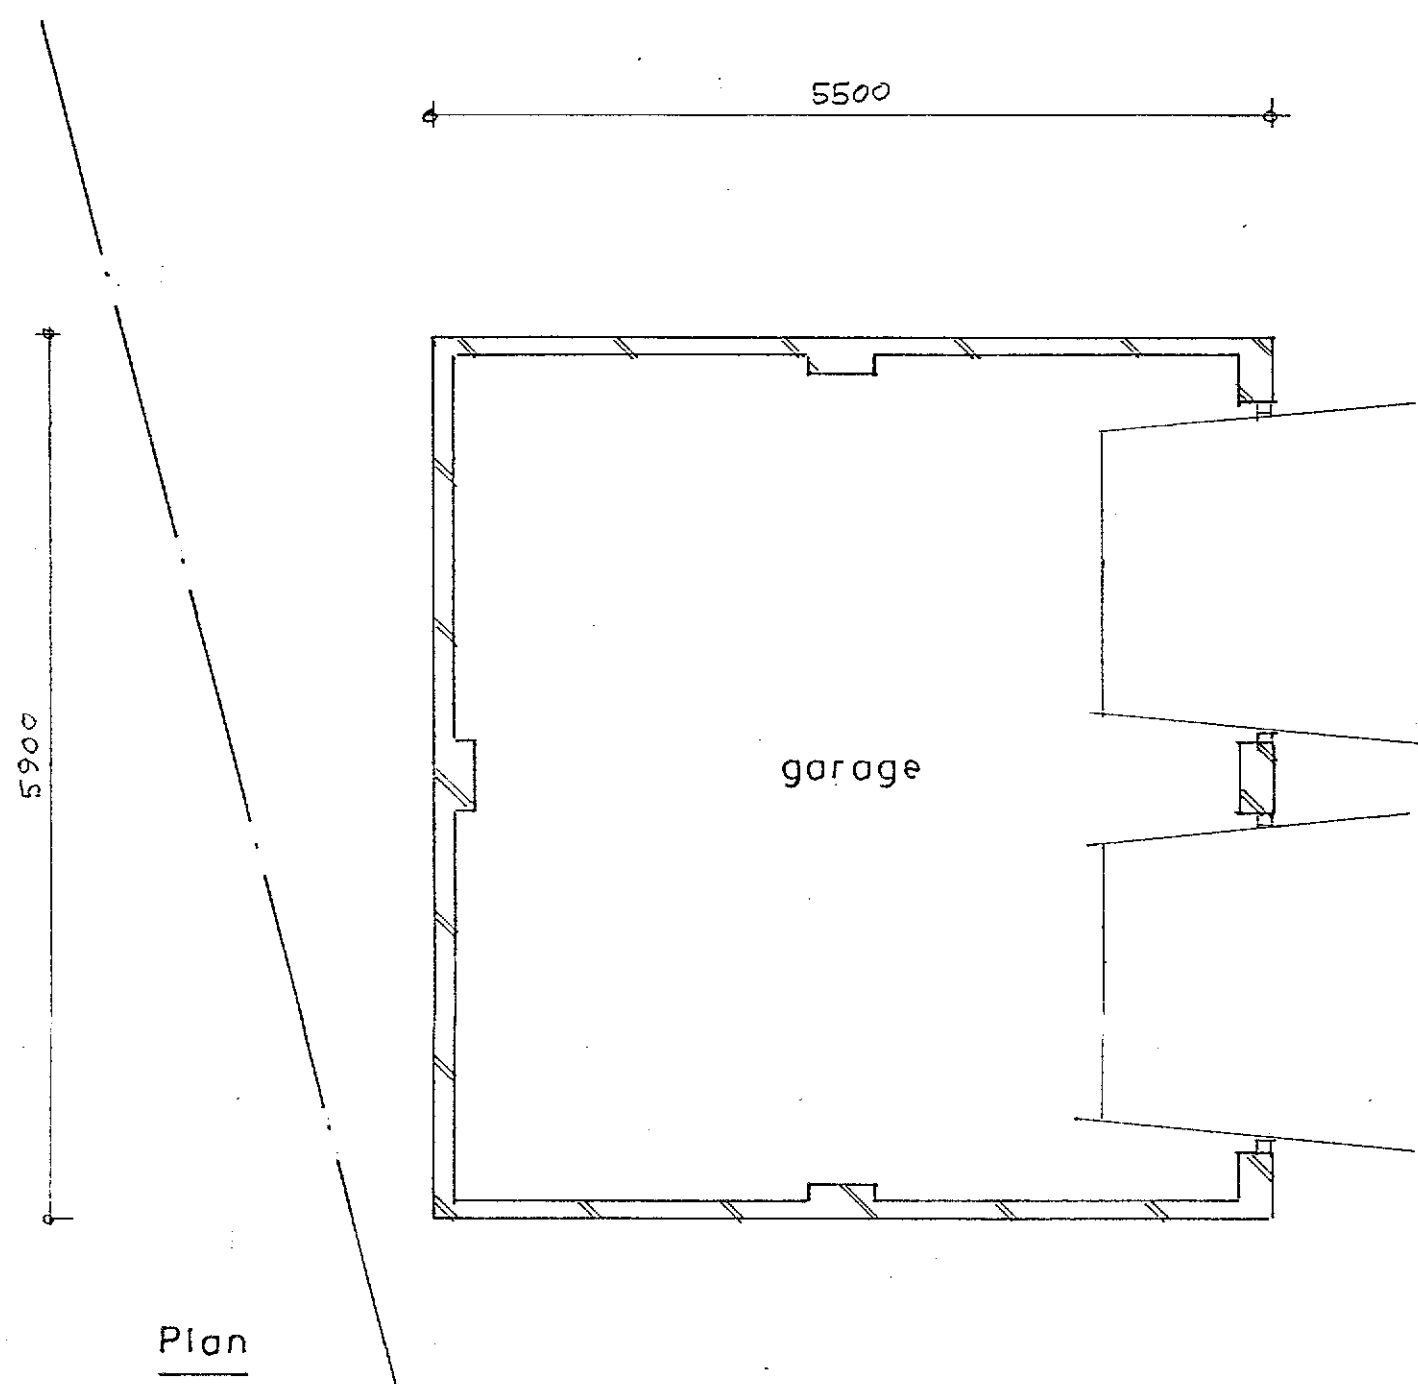

garage

Plan

1 : 50

Proposed

PROPOSED DETACHED GARAGE AT 'OAKLANDS', LITTLE HEATH ROAD, FONTWELL
FOR MR.G.GREEN AND MRS.D.EVANS.

sheet 3 of 4

Bryan Butcher
Rainbow Cottage
Nyetimber Lane PO21 3JX
Bognor Regis
01243 266871
07973 233442
bryan.butcher@btinternet.com
www.bryanbutcher.com