




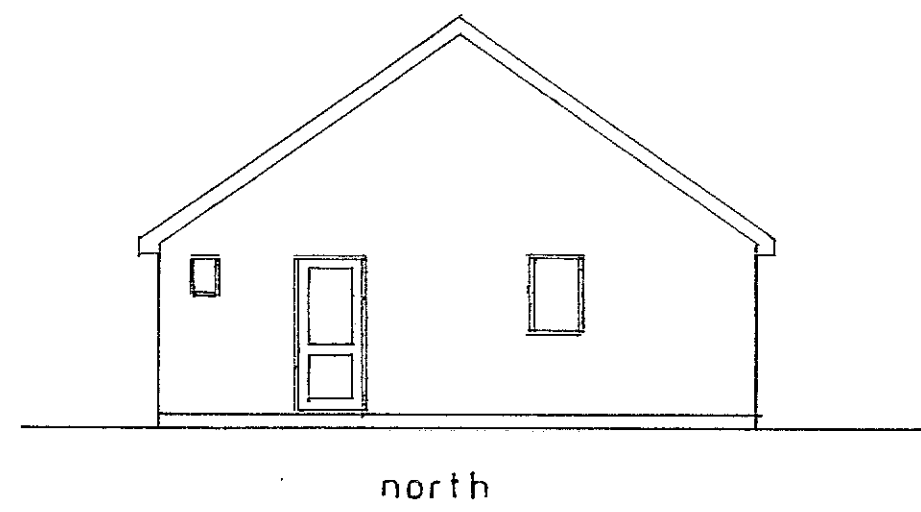


north

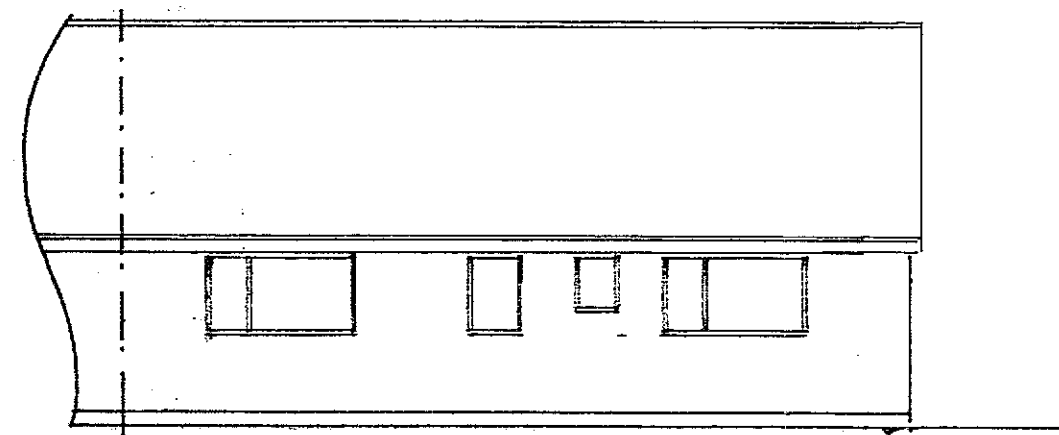


east

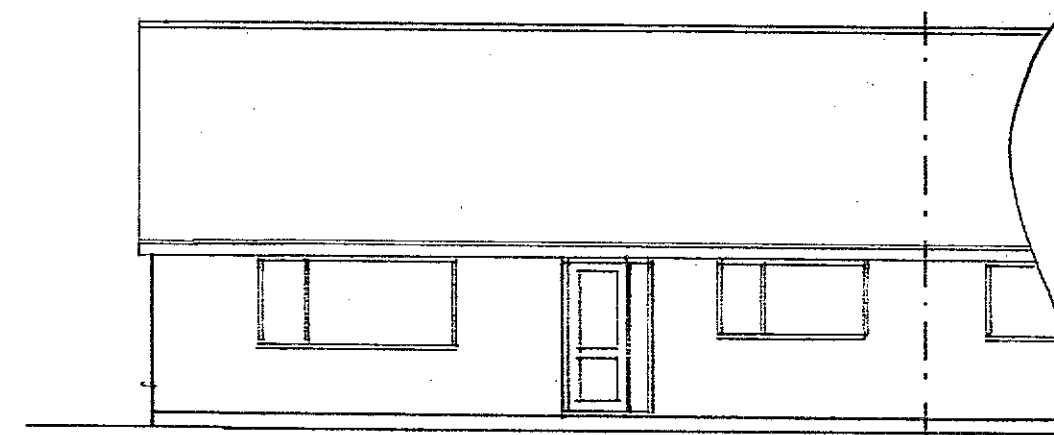


west
1 : 100

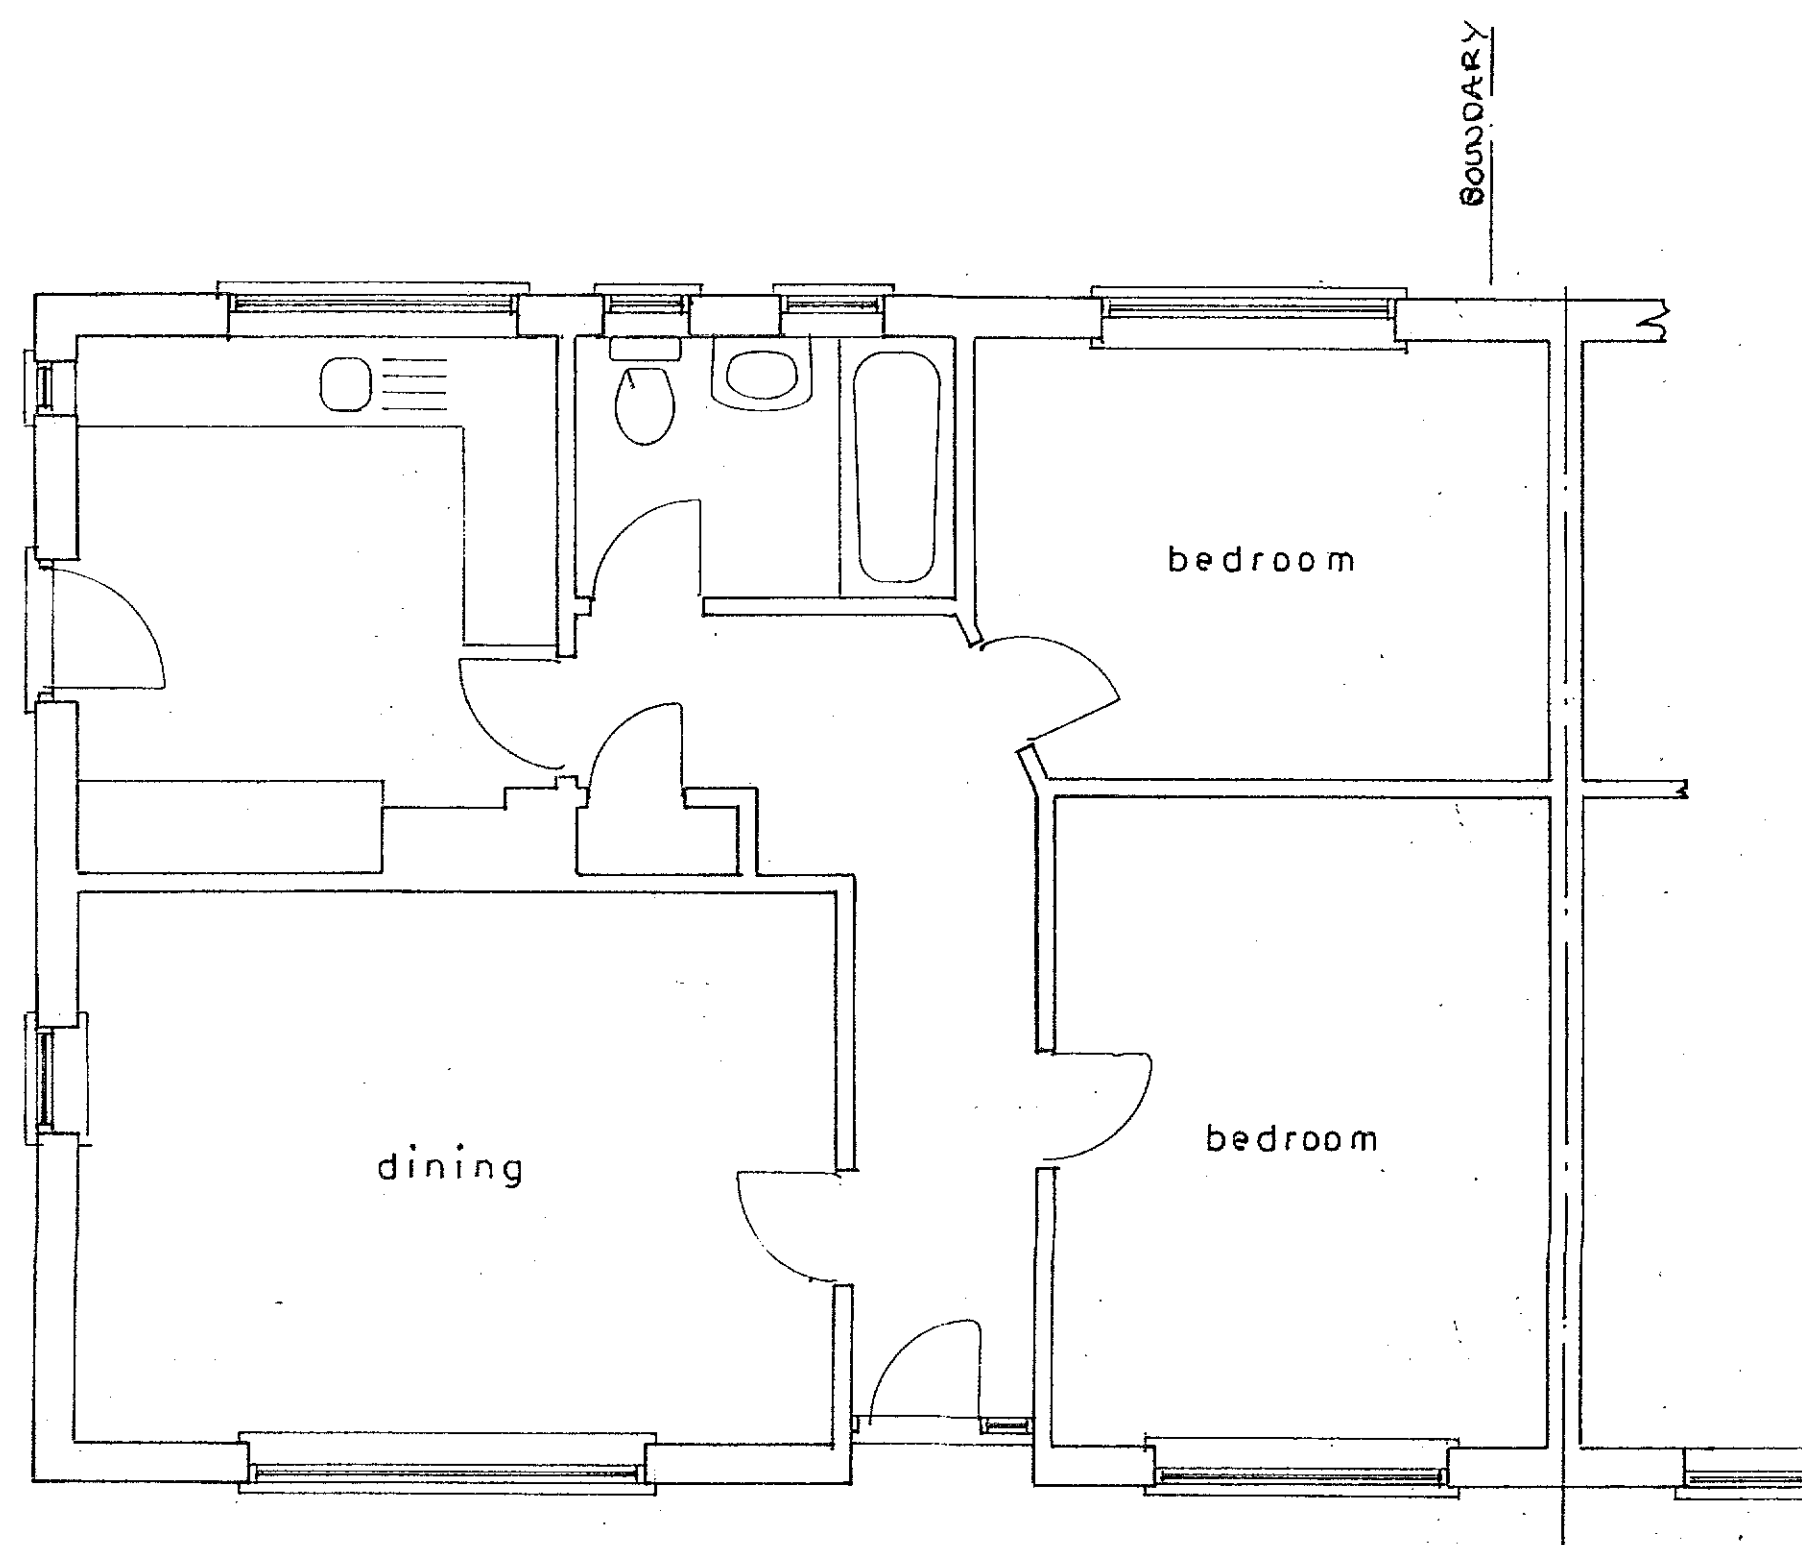

Plan
1 : 50

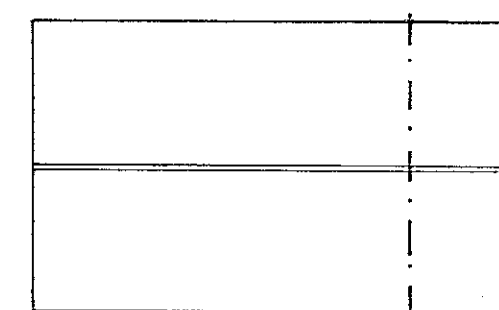

roof plan
1 : 200

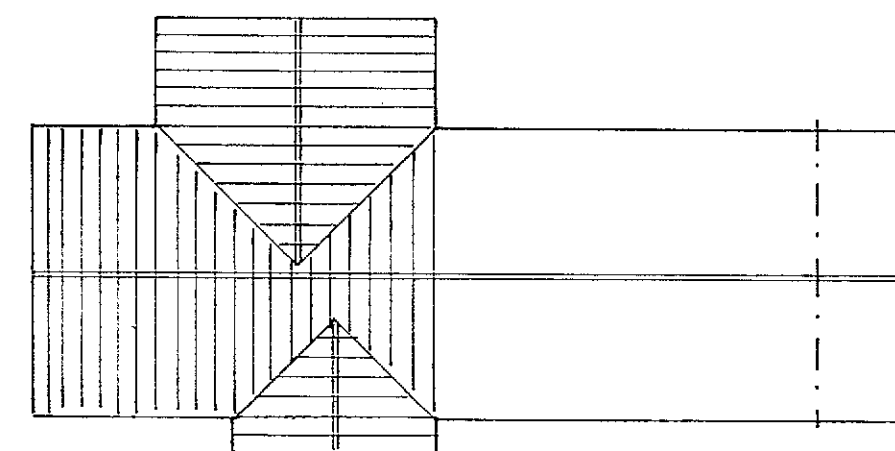

proposed roof plan

Existing

PROPOSED SINGLE STOREY EXTENSION AT 'OAKLANDS', LITTLE HEATH ROAD, FONTWELL
FOR MR. G. GREEN AND MRS. D. EVANS.

sheet 4 of 4

Bryan Butcher
Rainbow Cottage
Nyetimber Lane
Bognor Regis PO21 3JX
01243 266871
07973 233442
bryan.butcher@btinternet.com
www.bryanbutcher.com