



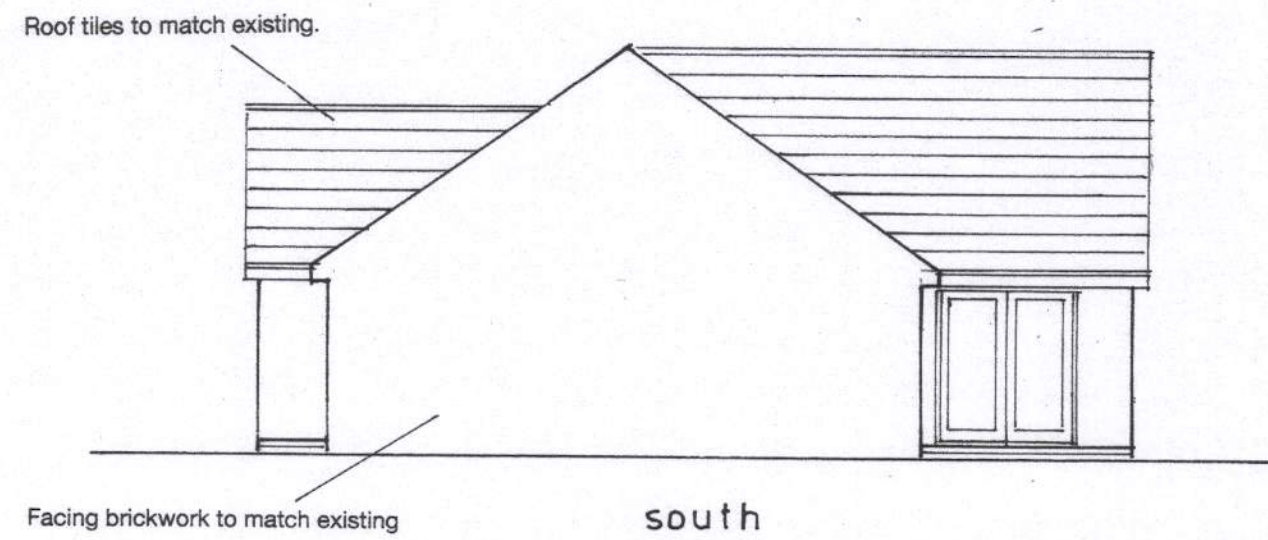


south

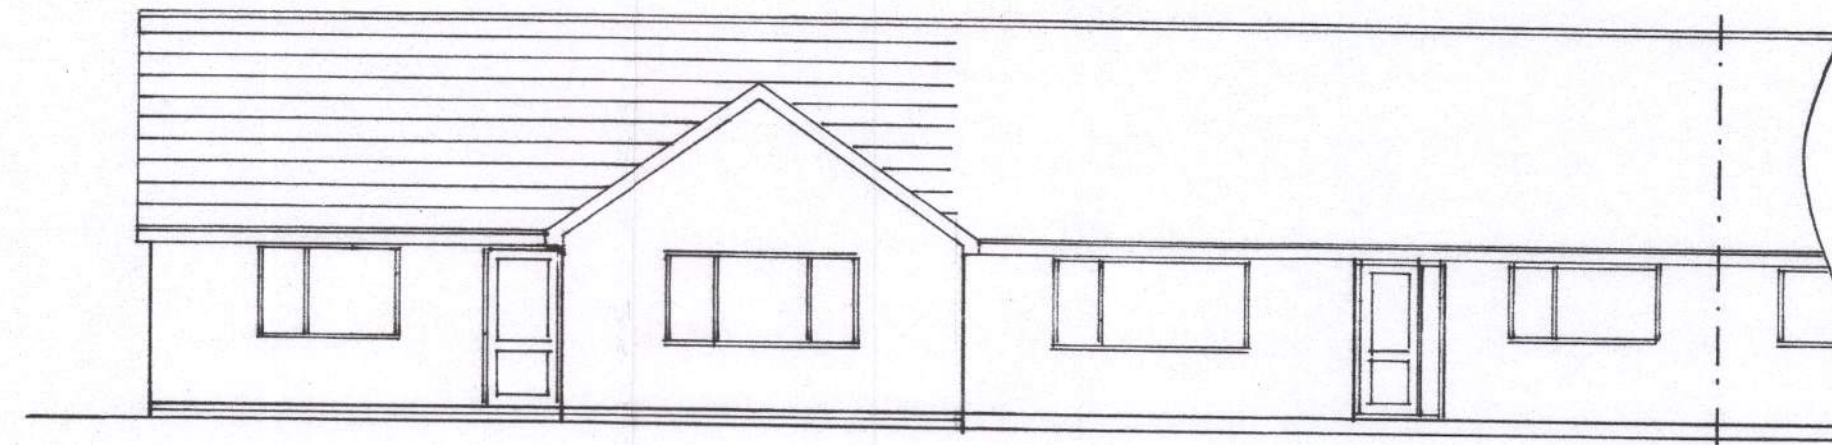


west


1 : 100

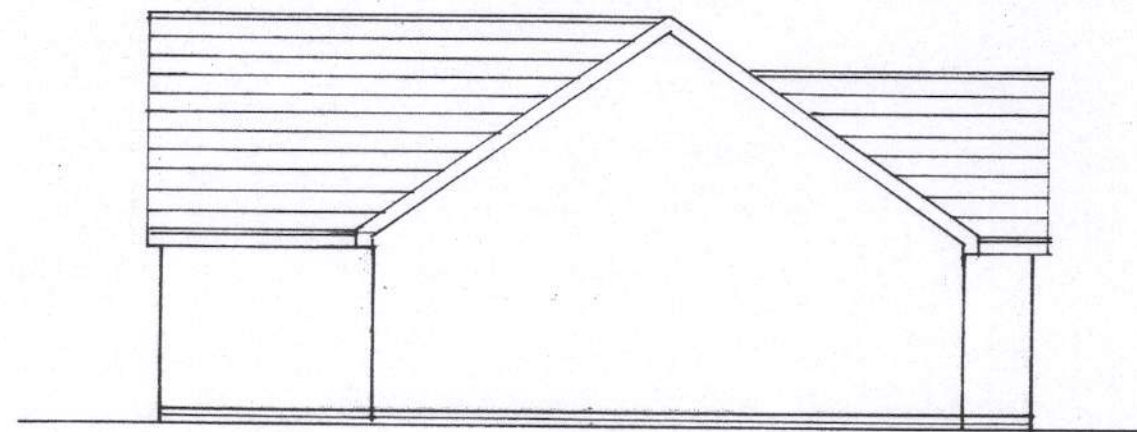

north

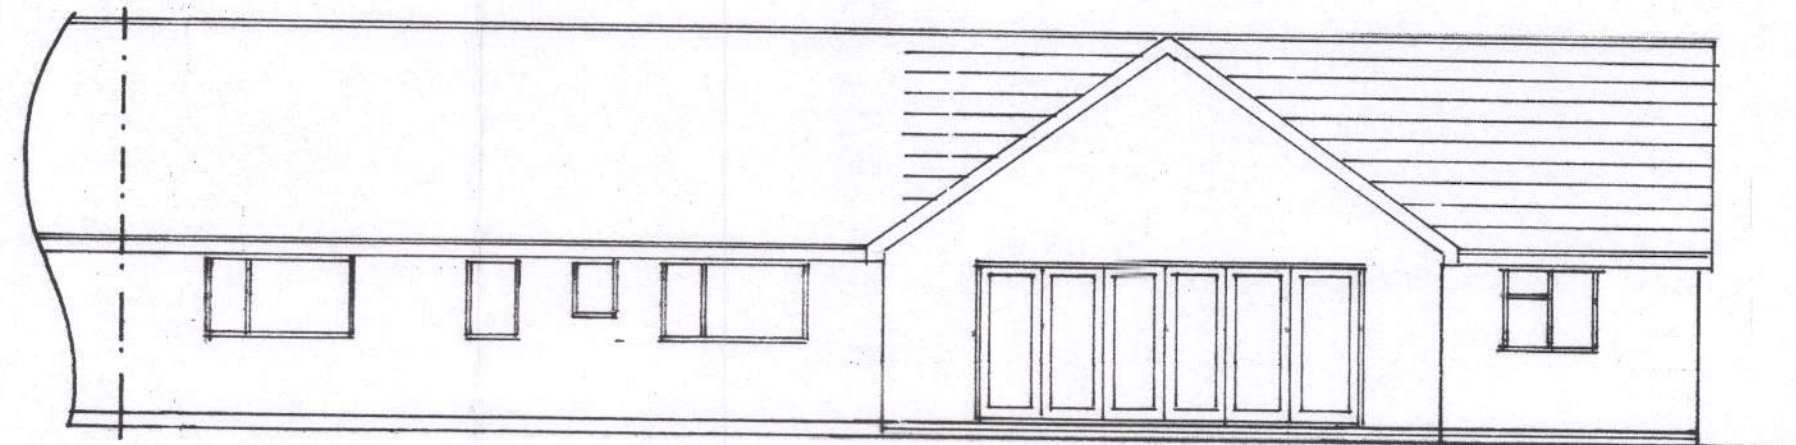


east

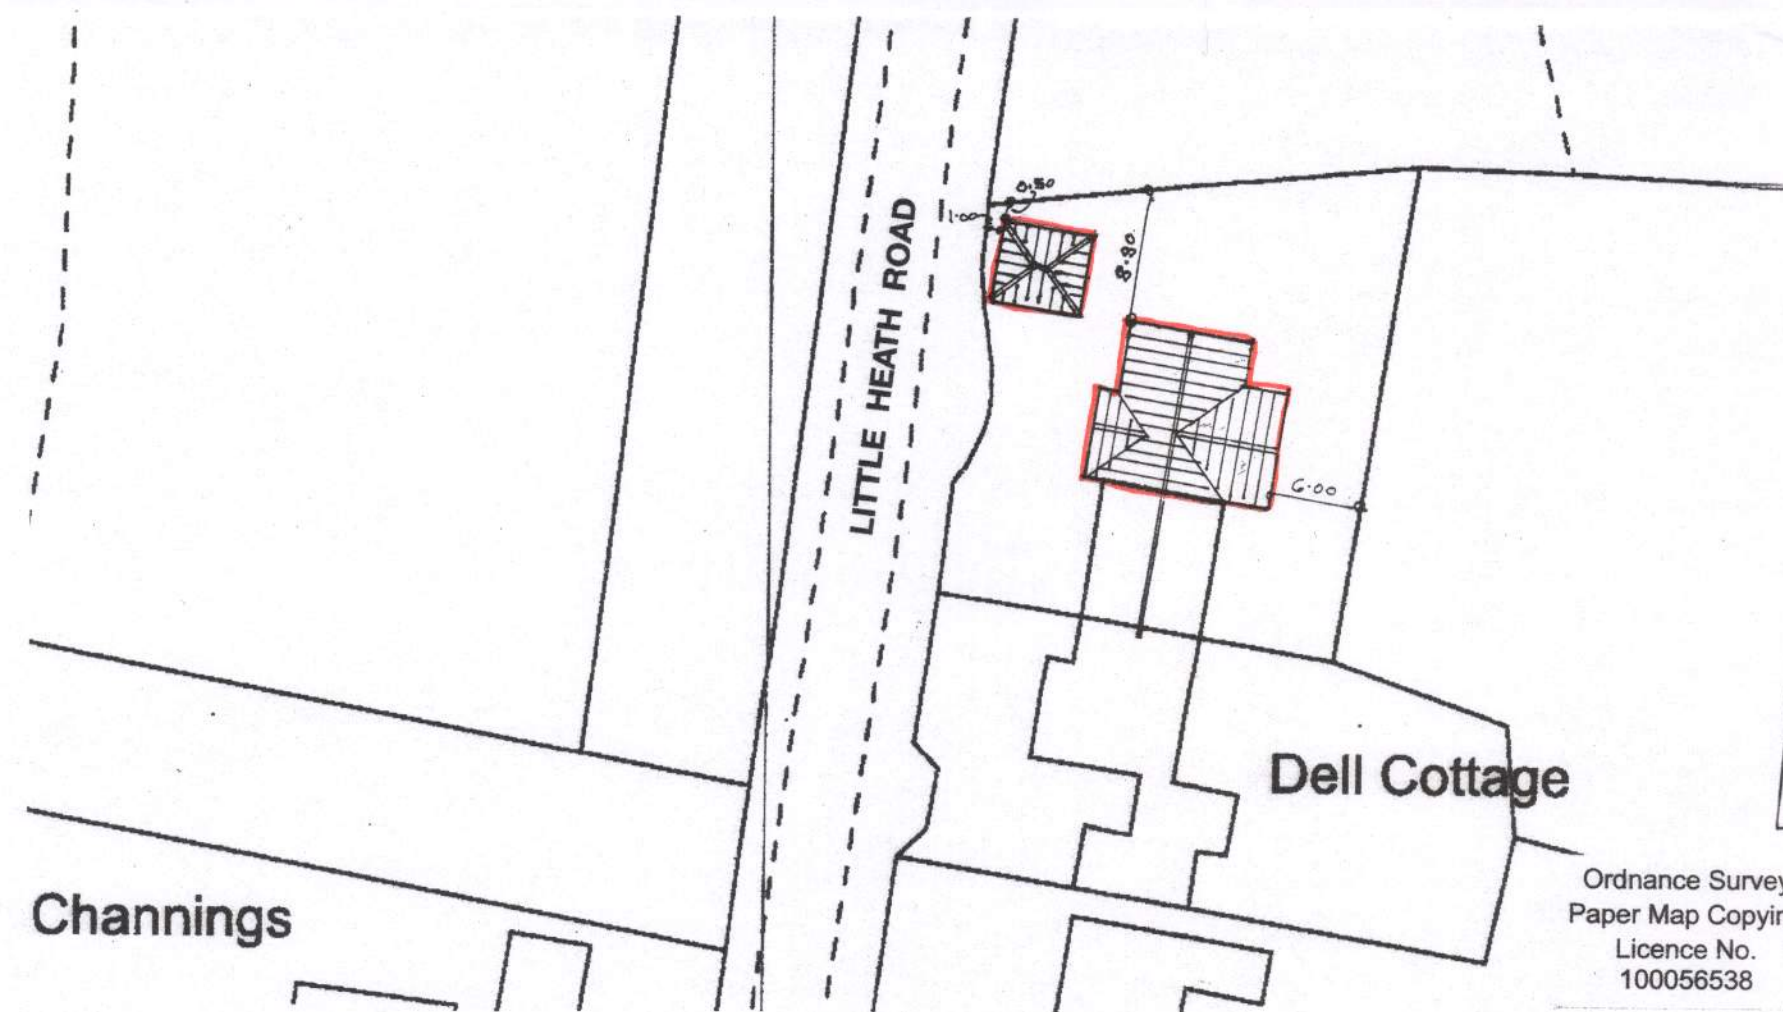

block plan

1 : 500

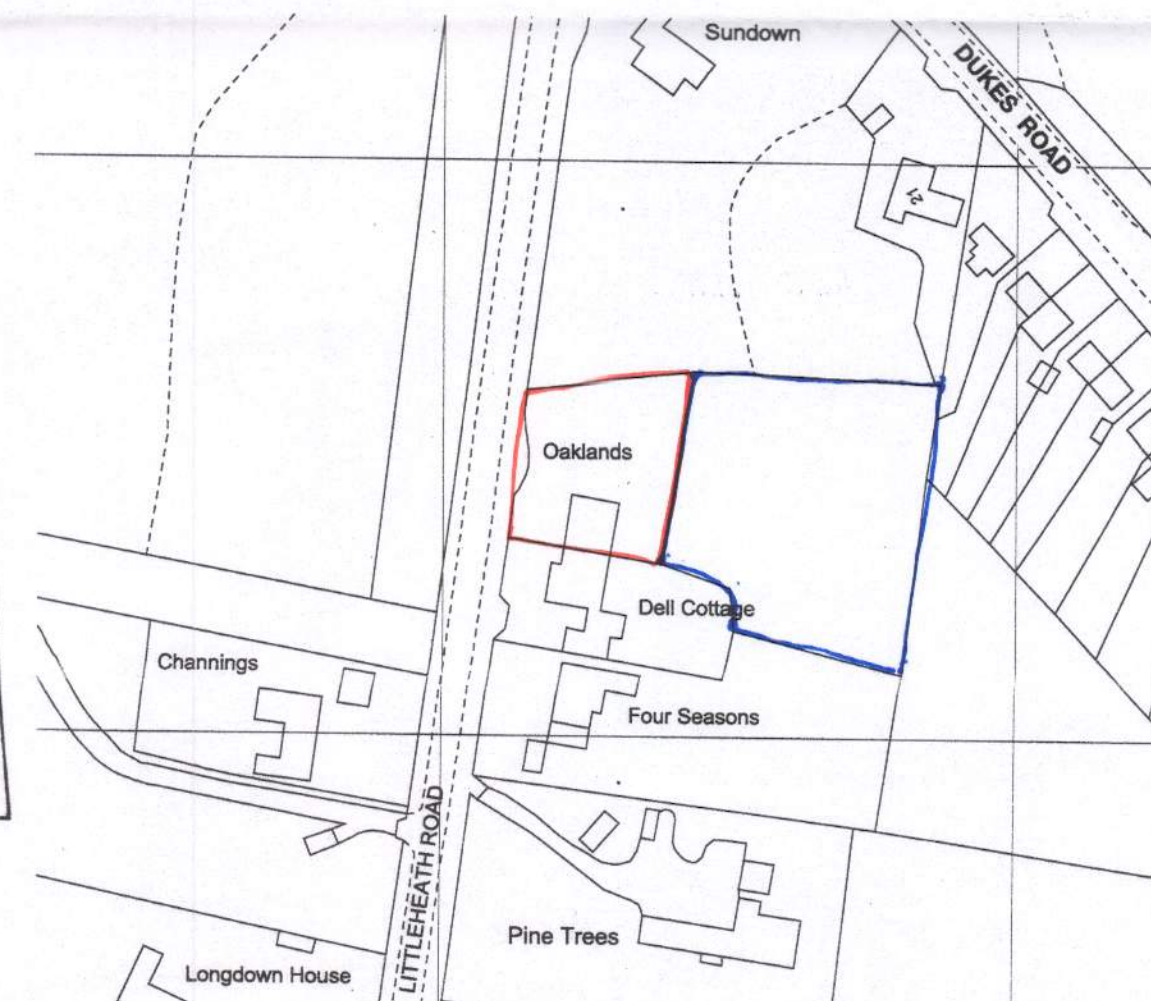

location plan

1 : 1250

Proposed

PROPOSED SINGLE STOREY EXTENSION AT 'OAKLANDS', LITTLE HEATH ROAD, FONTWELL
FOR MR.G.GREEN AND MRS.D.EVANS.

sheet 2 of 4

Bryan Butcher
Rainbow Cottage
Nyetimber Lane
Bognor Regis PO21 3JX
01243 266871
07973 233442
bryan.butcher@btinternet.com
www.bryanbutcher.com