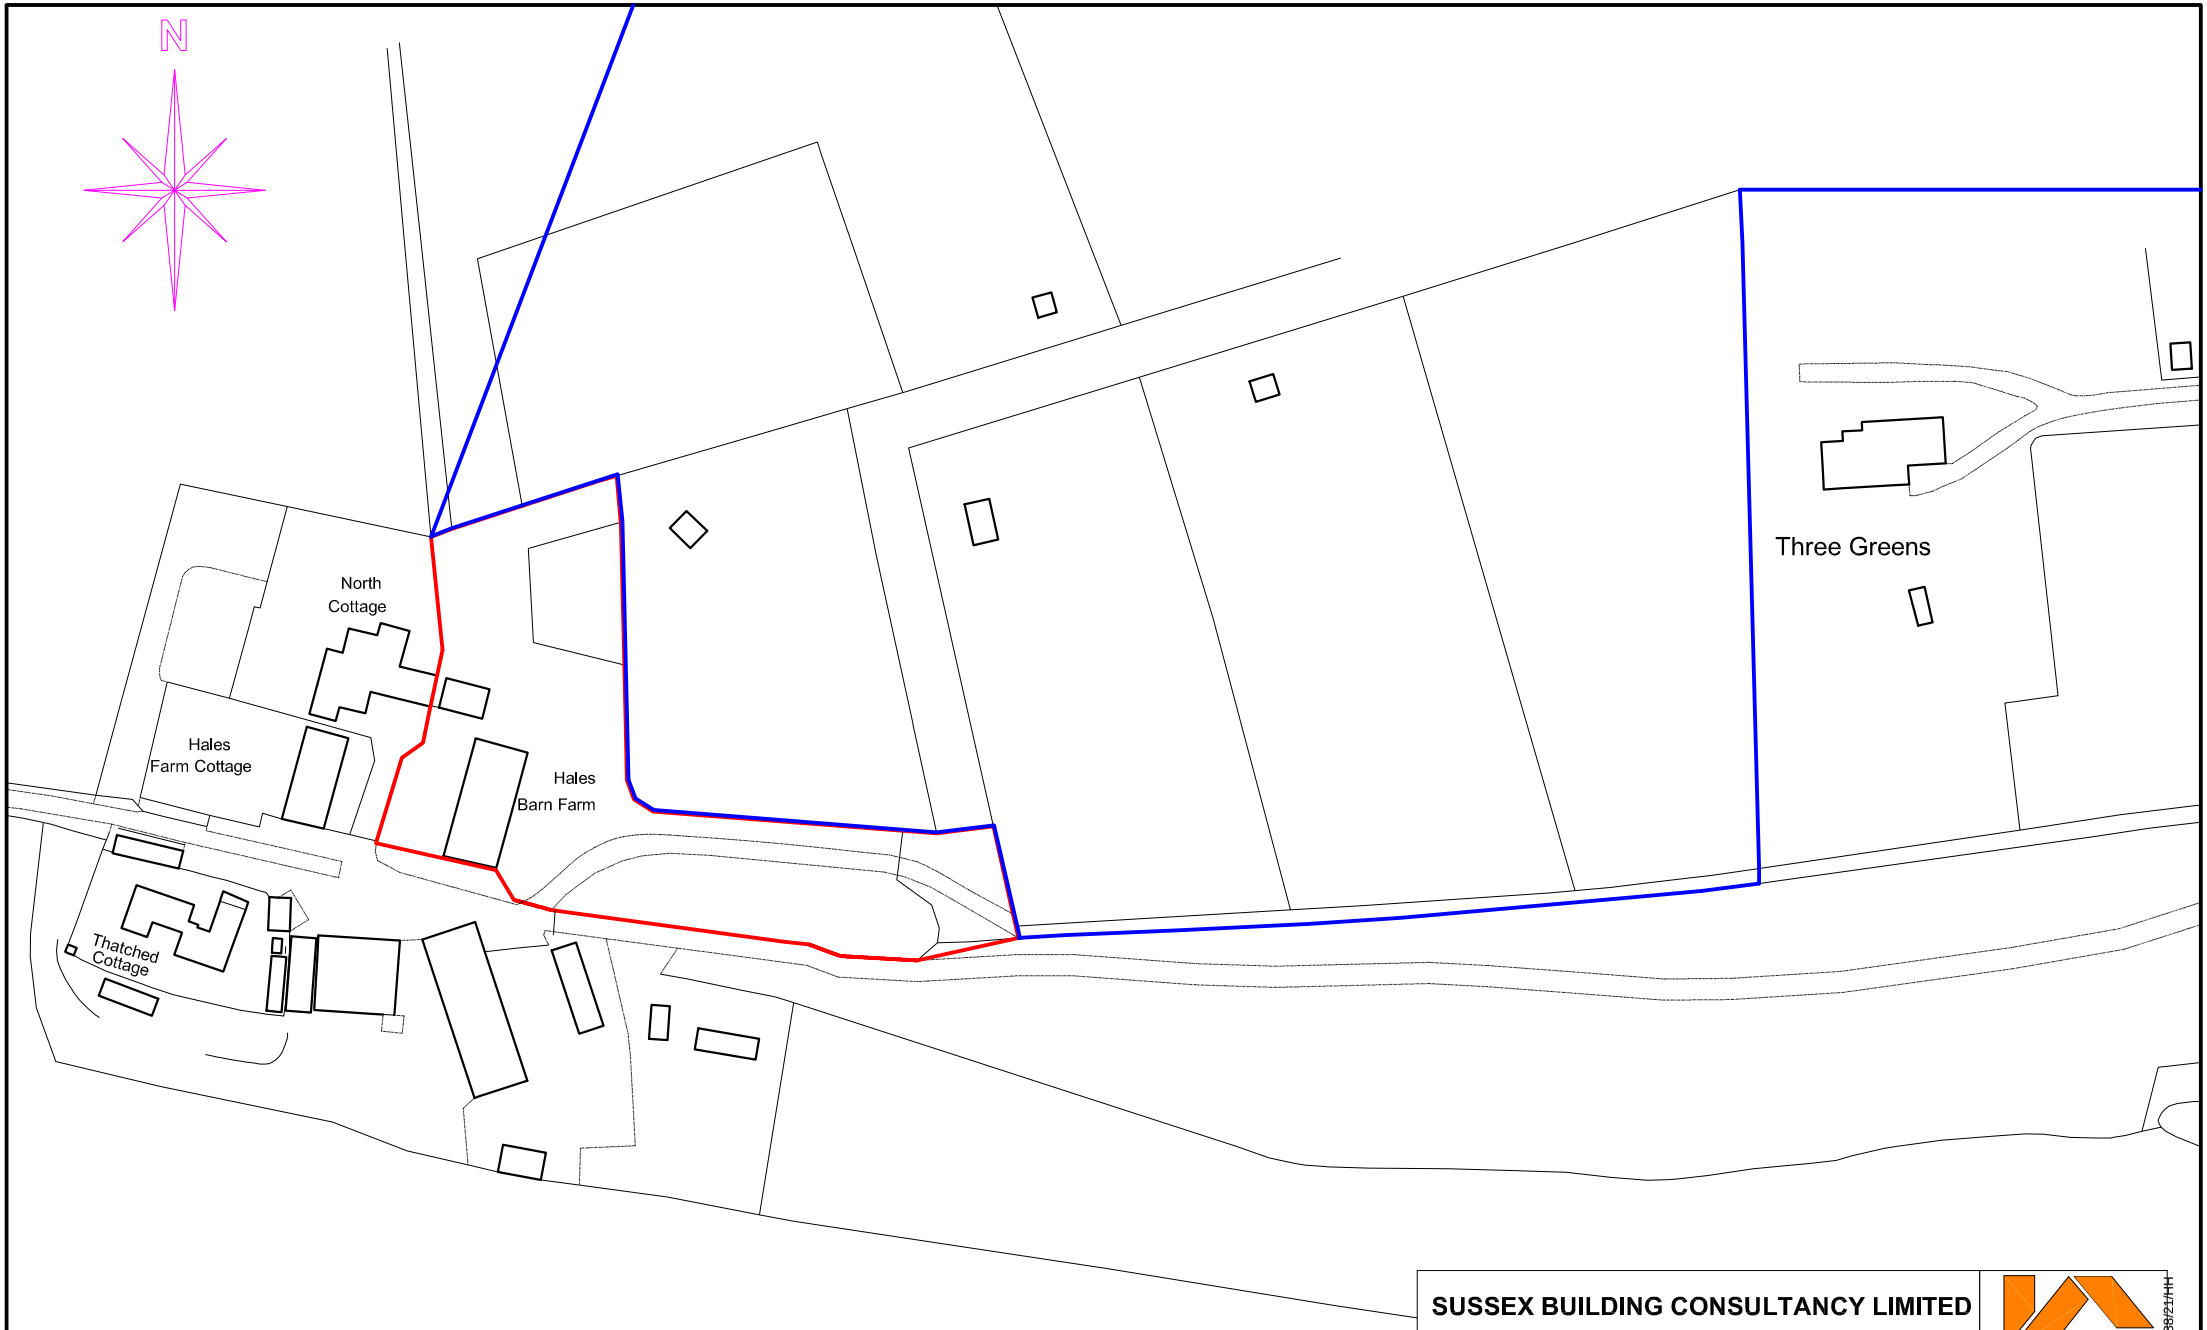


SCALE 0 10 20 30 40 50 METRES

Ordnance Survey (c) Crown Copyright 2021 All rights reserved. Licence number 100022432

LOCATION PLAN - 1/1250

SUSSEX BUILDING CONSULTANCY LIMITED

HALES BARN FARM, ARUNDEL ROAD,
NORTON, CHICHESTER, WEST SUSSEX.

SCALE - 1/1250 REV - A DATE - 18/12/2021

partner LABC
3 NORTHCOTE ROAD
BOGNOR REGIS
PO21 5LZ
TEL/FAX - (01243) 861379

ARUN DISTRICT COUNCIL AL/138/21/HH