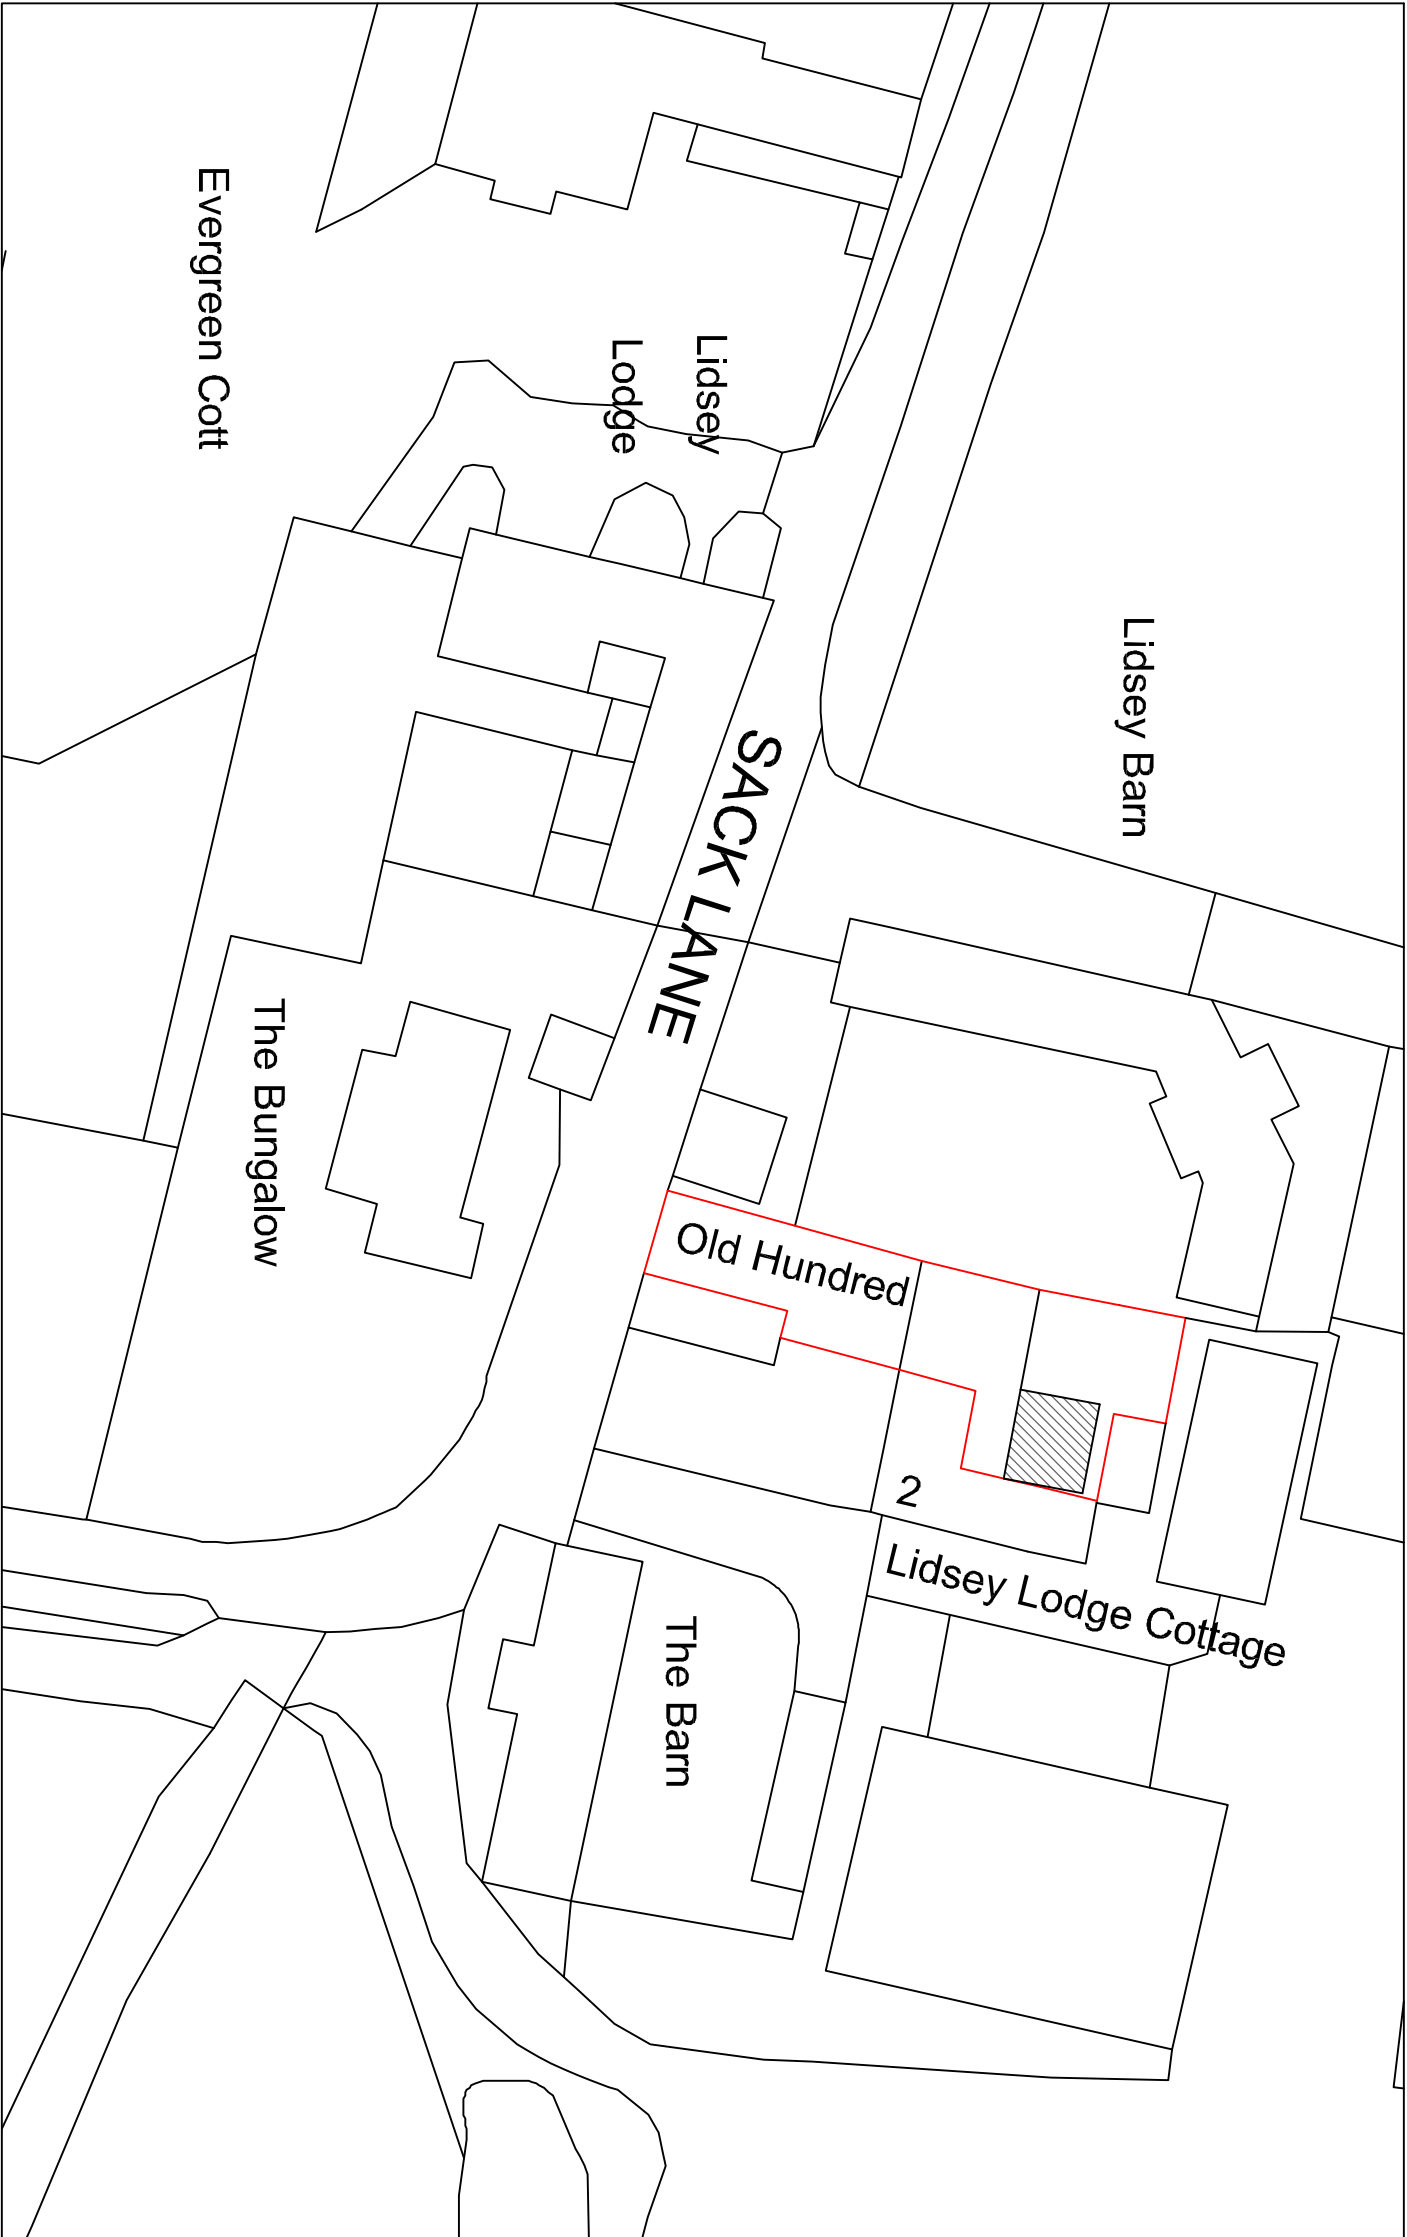


Your Home Plans Ltd Blundens, Stane Street, Chichester, PO18 0LE 01243 773829 june@yourhomeplans.co.uk		Old Hundred Sack Lane Lidsey West Sussex PO22 9DE		Block Plan <table><tr><td>Project Number:</td><td>OLD-18</td><td rowspan="2">Drawing No: 01 </td></tr><tr><td>Date:</td><td>16th July 2018</td></tr><tr><td>Drawn By:</td><td>Your Home Plans Ltd</td><td></td></tr><tr><td>Checked By:</td><td>JEG</td><td>Scale: 1:500 A3</td></tr></table>		Project Number:	OLD-18	Drawing No: 01	Date:	16th July 2018	Drawn By:	Your Home Plans Ltd		Checked By:	JEG	Scale: 1:500 A3
Project Number:	OLD-18	Drawing No: 01														
Date:	16th July 2018															
Drawn By:	Your Home Plans Ltd															
Checked By:	JEG	Scale: 1:500 A3														