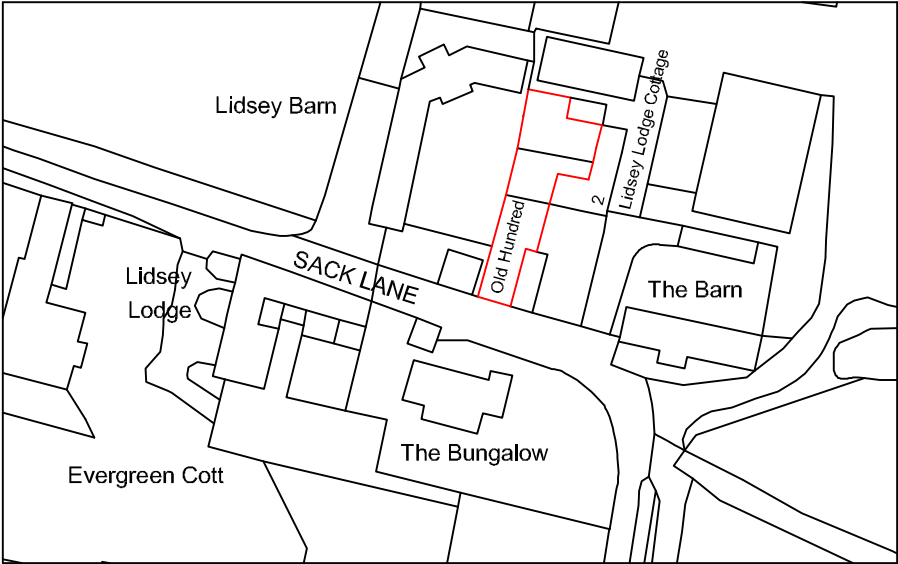


Your Home Plans Ltd Blundens, Stane Street, Chichester, PO18 0LE 01243 773829 june@yourhomeplans.co.uk		Old Hundred Sack Lane Lidsey West Sussex PO22 9PE		Location Map	
				Project Number: OLD-18	Drawing No:
				Date: 16th July 2018	01
				Drawn By: Your Home Plans Ltd	
				Checked By: JEG	Scale: 1:1250 A4