



PLOT 1

PLOT 2

PLOT 3

PLOT 4

PLOT 15


PLOT 14

PLOT 13

PLOT 12

PLOT 11

0.5 1 2 4m

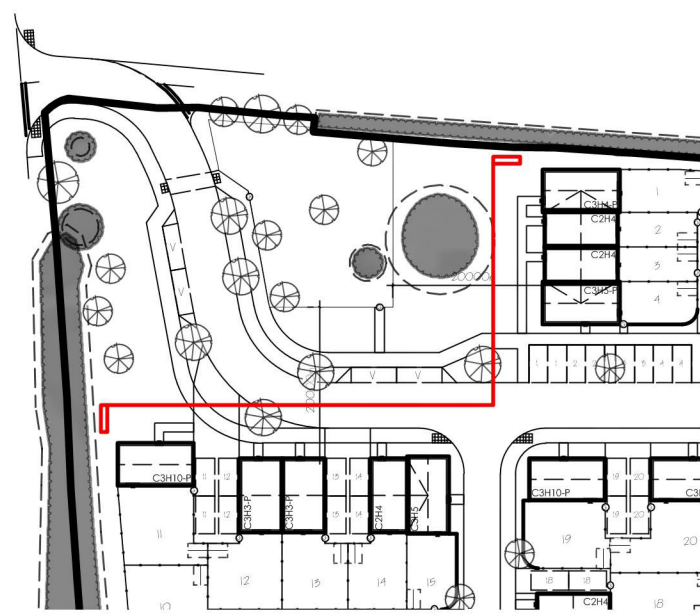

LOCATION PLAN @ 1:1000

Amendments

By Date

PLANNING

Job No/Drawing No 21452/3600		Job Title Lee's Yard, Woodgate	
Scale 1:100 @A3 L	Date 11/21	Drawn LG	Drawing Title Street Elevation
All Dimensions to be checked on site		OS Licence No: -	
pad Design Ltd - The Tobacco Factory - Raleigh Road - Bristol BS3 1TF - Tel. 0117 9530059 - www.pad-design.com			

