


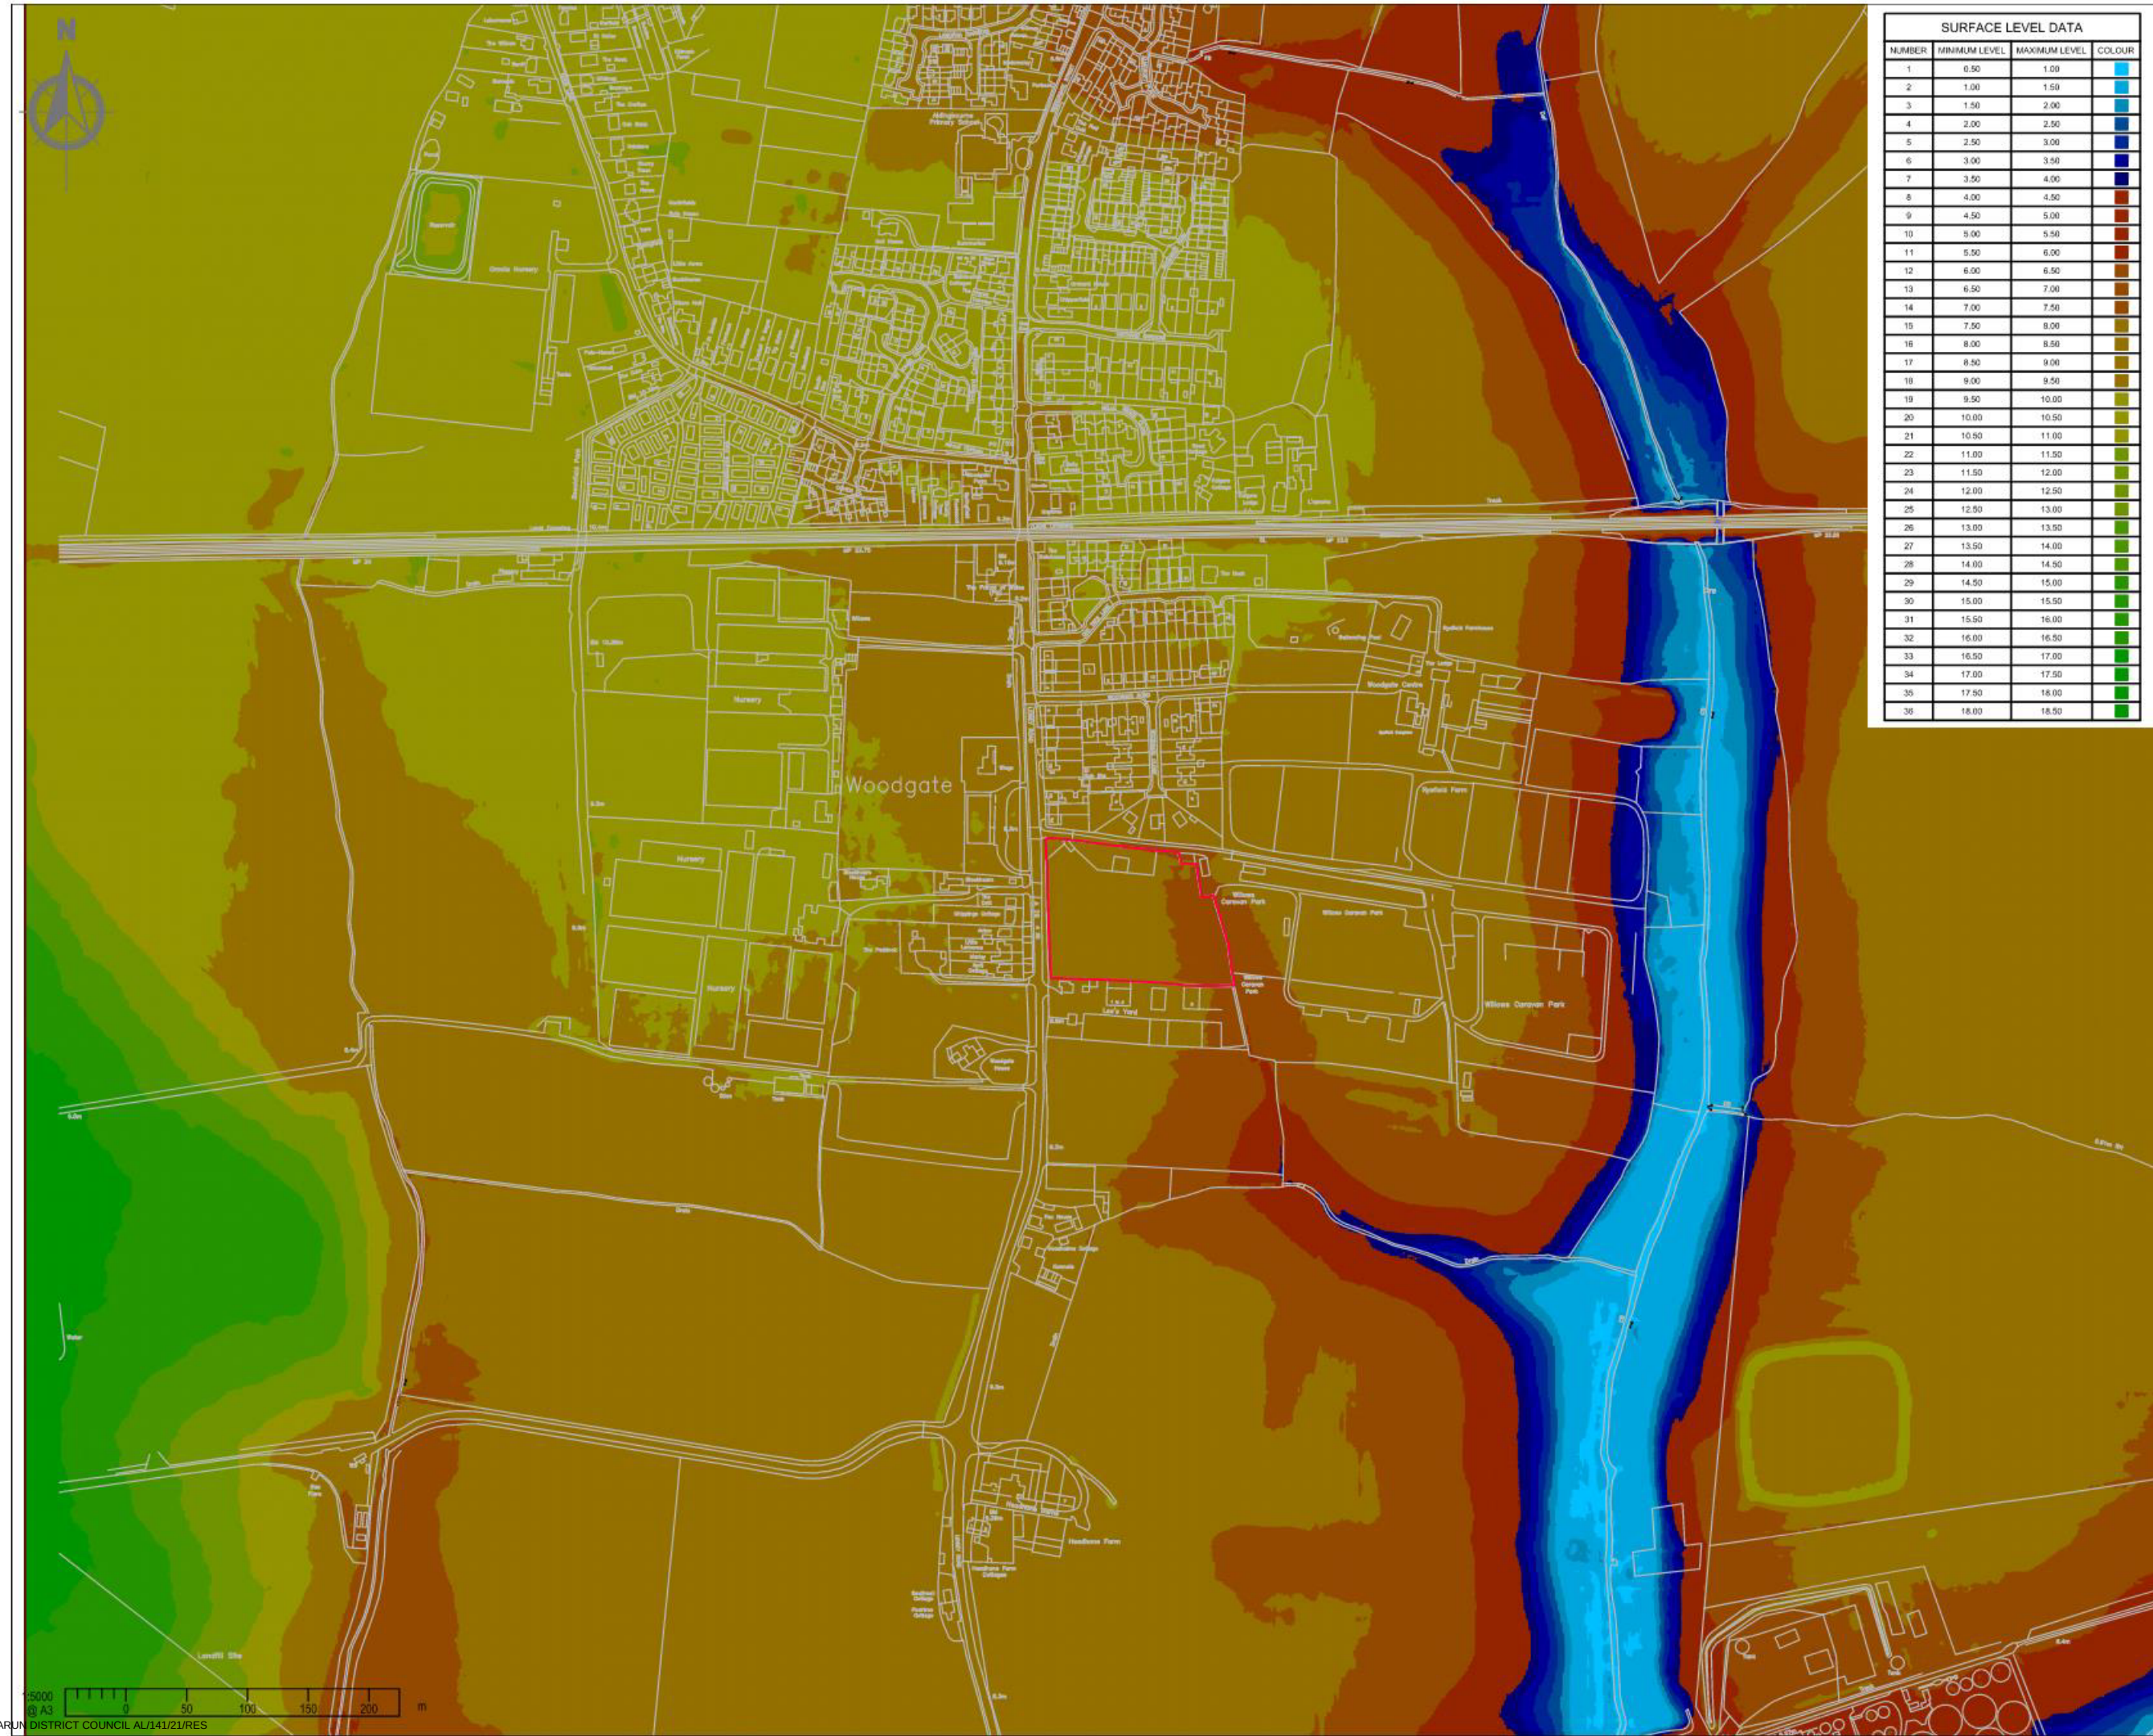

SURFACE LEVEL DATA			
NUMBER	MINIMUM LEVEL	MAXIMUM LEVEL	COLOUR
1	0.50	1.00	
2	1.00	1.50	
3	1.50	2.00	
4	2.00	2.50	
5	2.50	3.00	
6	3.00	3.50	
7	3.50	4.00	
8	4.00	4.50	
9	4.50	5.00	
10	5.00	5.50	
11	5.50	6.00	
12	6.00	6.50	
13	6.50	7.00	
14	7.00	7.50	
15	7.50	8.00	
16	8.00	8.50	
17	8.50	9.00	
18	9.00	9.50	
19	9.50	10.00	
20	10.00	10.50	
21	10.50	11.00	
22	11.00	11.50	
23	11.50	12.00	
24	12.00	12.50	
25	12.50	13.00	
26	13.00	13.50	
27	13.50	14.00	
28	14.00	14.50	
29	14.50	15.00	
30	15.00	15.50	
31	15.50	16.00	
32	16.00	16.50	
33	16.50	17.00	
34	17.00	17.50	
35	17.50	18.00	
36	18.00	18.50	

- NOTES
1.

This drawing is to be read in conjunction with all other BPC drawings, and with all relevant Architect's and Engineer's drawings and specification. Any discrepancies found are to be reported immediately to the Engineer.
2.

BPC accepts no responsibility for inaccuracies in data provided by third parties such as topographic surveys or Ordnance Survey mapping.
3.

Do not scale, work to figured dimensions only. All dimensions are in millimeters unless noted otherwise and all levels are in metres from the topographic survey datum.
4.

Any information given regarding existing underground services is given in good faith after consultation with the relevant authority, however accuracy is not certain.

PLANNING

This map is based on or reproduced from Ordnance Survey material with the permission of Ordnance Survey on behalf of the controller of Her Majesty's Stationary Office (c)
Crown Copyright. Licence Number: 100022432

This drawing is based upon Ordnance Survey mapping. Bright Plan Civils accept no liability for any inaccuracies with the data.

	Original Issue	22/11/2021
Rev.	Amendments	Date



BRIGHT PLAN CIVILS
Transport Planning and Infrastructure Design Consultants
2 West Barn, Norton Lane, Chichester, West Sussex PO20 3AF
Tel: 01243 210418
www.bpcivils.co.uk enquires@bpcivils.co.uk

Drawing Status	PLANNING		
Client	Southern Home Ownership & Thakeham Partnerships Ltd		
Project	Land North of Lee's Yard, Lidsey Road, Woodgate, PO20 3SU		
Drawing Title	LiDAR Colour Banding		
Scale	1:5000	Date	Nov '21
		Drawn By	MJA
		Checked By	MJA
Drawing No.	D2019-PL104		Rev.
			-