


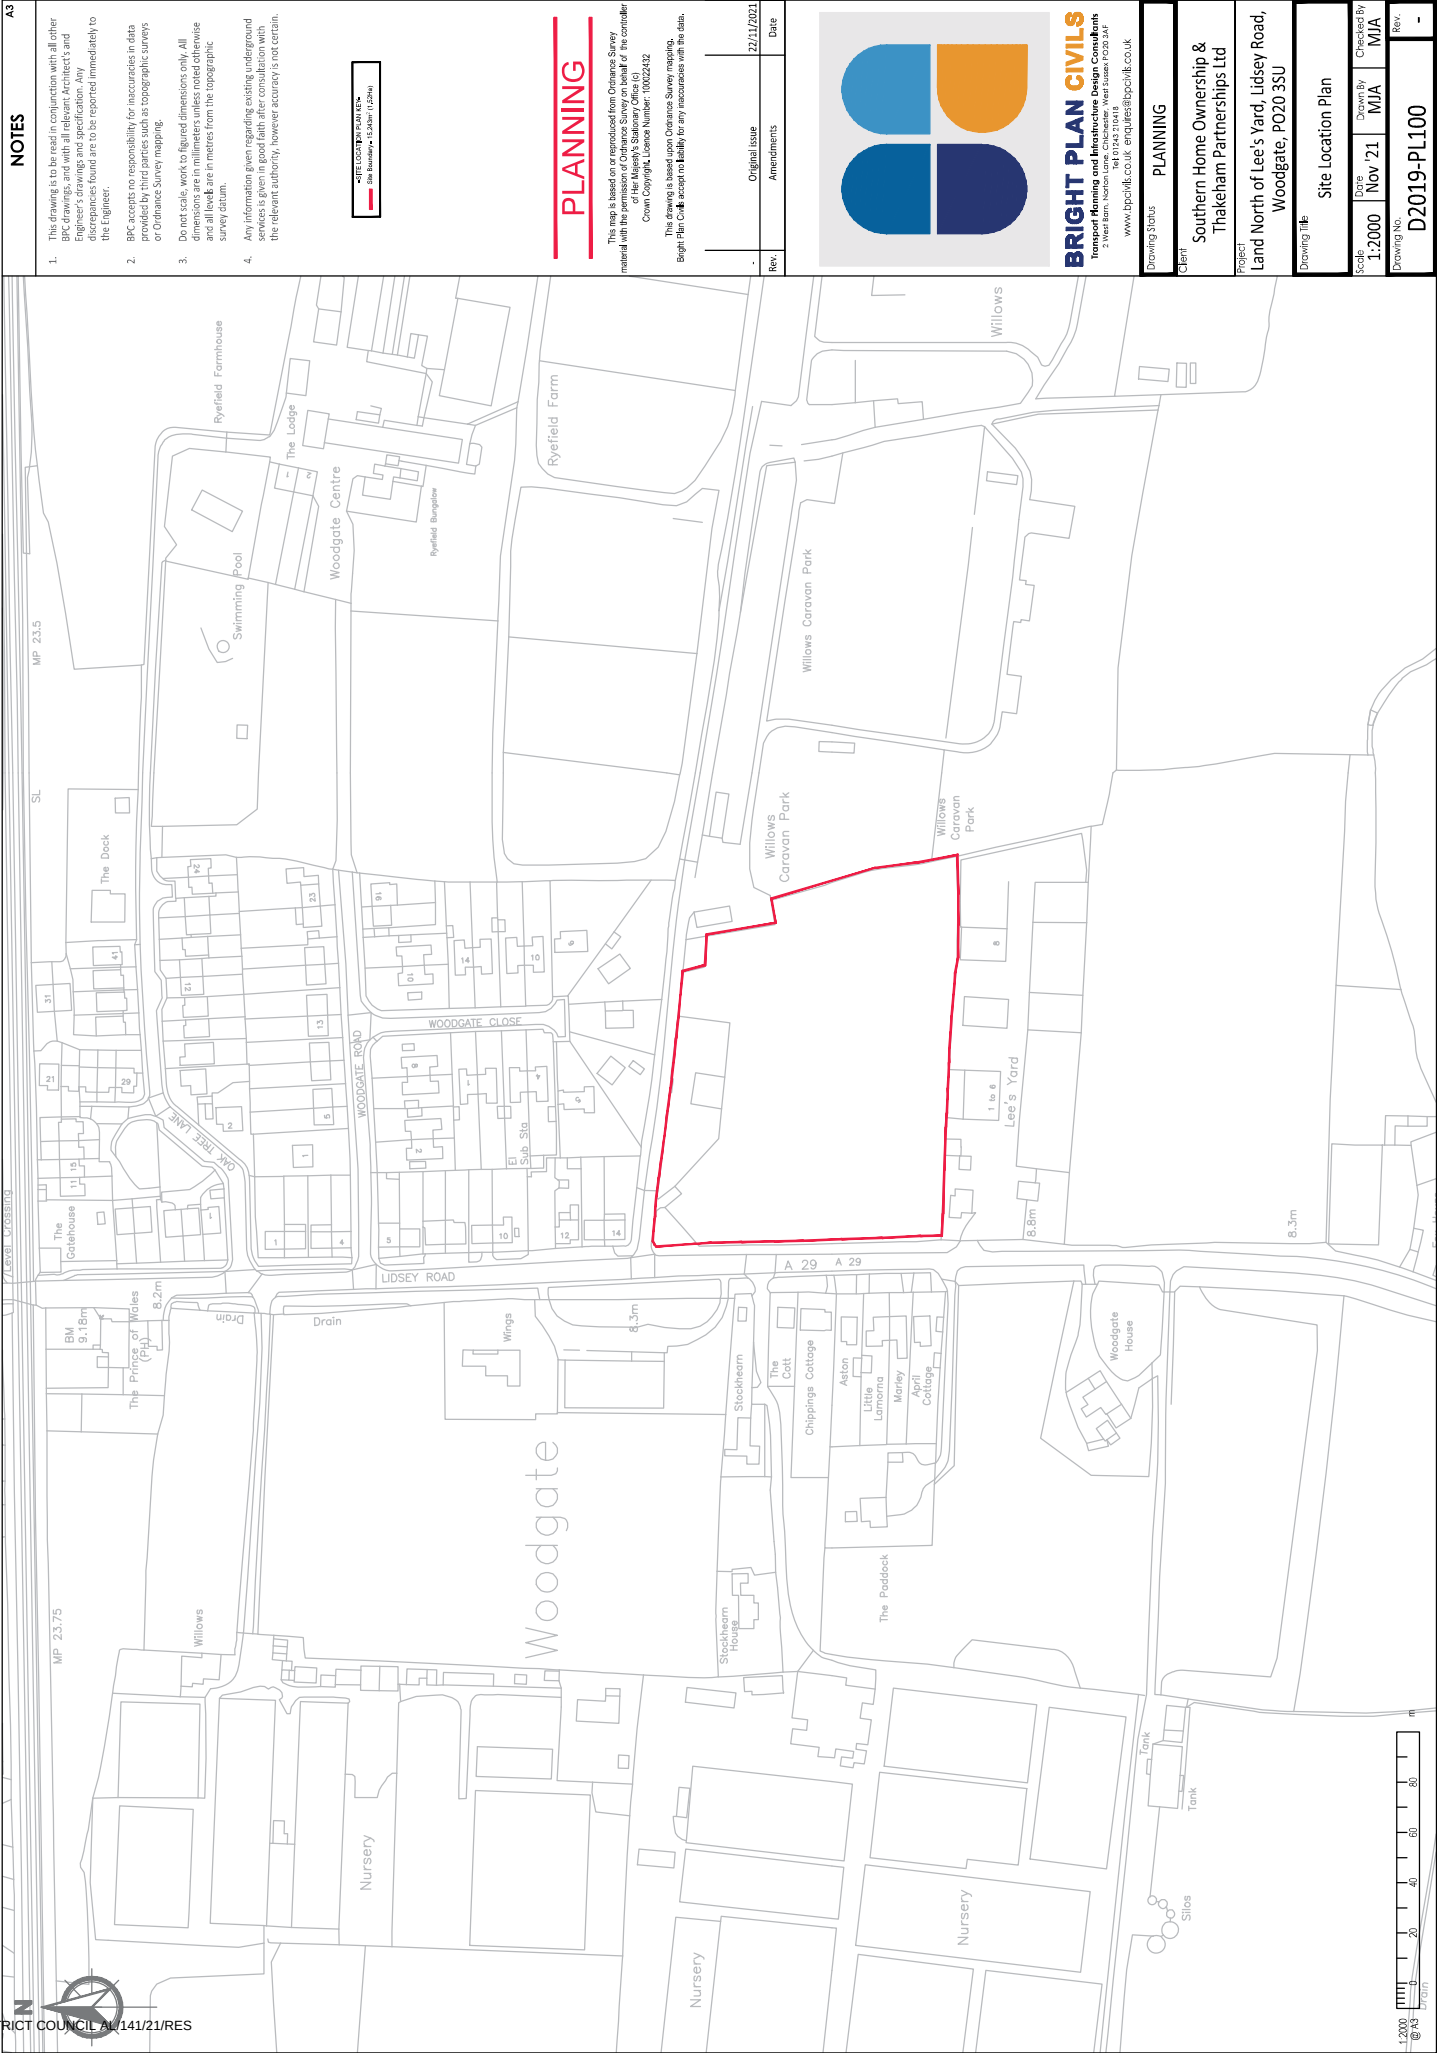

NOTES

1. This drawing is to be read in conjunction with all other BPC drawings, and with all relevant Architect's and Engineer's reports and specifications. Any discrepancies found are to be reported immediately to the Engineer.
2. BPC accepts no responsibility for inaccuracies in data provided by third parties such as topographic surveys or Ordnance Survey mapping.
3. Do not scale. Work to figured dimensions only. All dimensions are in millimetres unless noted otherwise and all levels are in metres from the topographic survey datum.
4. Any information given regarding existing underground services is given in good faith after consultation with the relevant authority, however accuracy is not certain.



PLANNING

This map is based on or reproduced from Ordnance Survey material with the permission of the Controller of Her Majesty's Stationary Office (© Crown Copyright, Licence Number: 100022432)

This drawing is based upon Ordnance Survey mapping. Bright Plan Civils accept no liability for any inaccuracies with the data.

Rev.	Original Issue	Amendments	Date
-	22/11/2021		




BRIGHT PLAN CIVILS
Transport Planning and Infrastructure Design Consultants
2 West Barn, Holbrook Road, West Sussex PO20 3AF
Tel: 01243 754181
www.bpcivils.co.uk enquiries@bpcivils.co.uk

DRAWING STATUS			
PLANNING			
Client	Southern Home Ownership & Thakeham Partnerships Ltd		
Project	Land North of Lee's Yard, Lidsey Road, Woodgate, PO20 3SU		
Drawing Title: Site Location Plan			
Scale	Date	Drawn By	Checked By
1:2000	Nov '21	MJA	MJA
Drawing No.	D2019-PL100		
Rev.	-		

NOTES

1. The drawing is to be read in conjunction with all other BFC drawings, and with relevant Architect's and Engineer's drawings and specification. Any discrepancies found are to be reported immediately to the Engineer.
 2. BFC accepts no responsibility for inaccuracies in data supplied by its topographic surveys or Ordnance Survey mapping.
 3. Do not scale, work to figured dimensions only. All dimensions are in millimetres unless noted otherwise and all levels are in metres from the topographic survey datum.
- Any information given regarding existing underground services is given in good faith after consultation with the relevant authority, however accuracy is not certain.

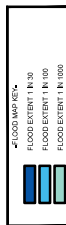

PLANNING

This map is based on or reproduced from Ordnance Survey material with the permission of Ordnance Survey on behalf of the controller of Her Majesty's Stationary Office (c)

of Her Majesty's Stationary Office (c)
 Crown Copyright. Licence Number: 100022432

This drawing is based upon Ordnance Survey mapping.
Bristol Plan Co. accept no liability for any inaccuracies with the data.

Bright Plan Civils accept no liability for any inaccuracies with the data.

	Original Issue	22/11/2021
iv.	Amendments	Date



BRIGHT PLAN CIVILS
Transport Planning and Infrastructure Design Consultants
2 West Barn, Norton Lane, Chichester, West Sussex PO20 3AF
Tel 01243 210418
www.bpcivils.co.uk enquiries@bpcivils.co.uk

PLANNING

Southern Home Ownership &
Thakeham Partnerships Ltd


Subject
and North of Lee's Yard, Lidsey Road,
Woodgate. PO20 3SU


Rowing Title	Flood Zone Plan


File 1:2000	Date Nov '21	Drawn By MJA	Checked By MJA
----------------	-----------------	-----------------	-------------------

Drawing No. **D2019-PL101**

Rev. **-**

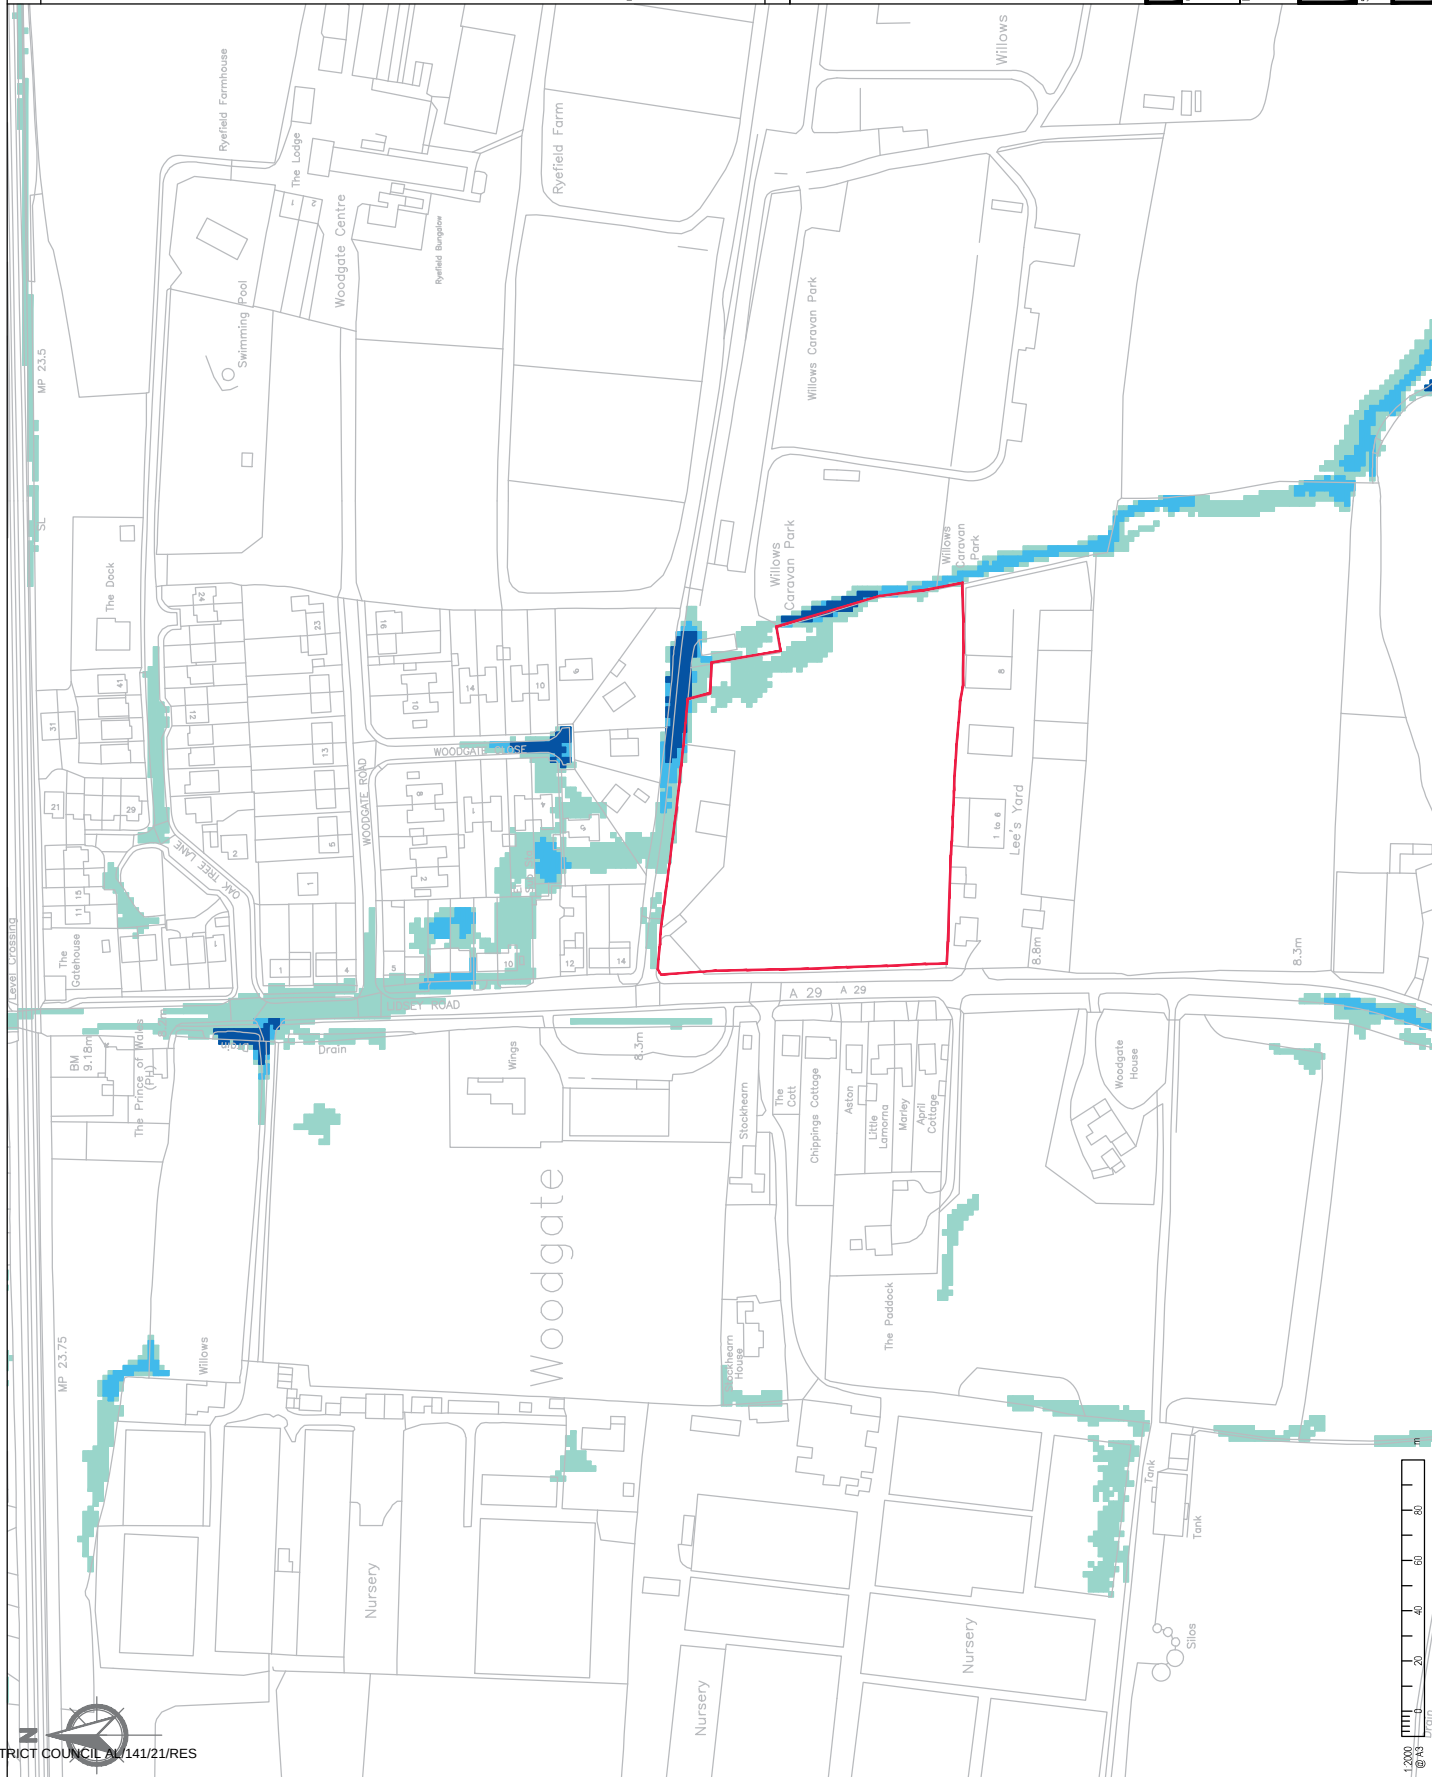

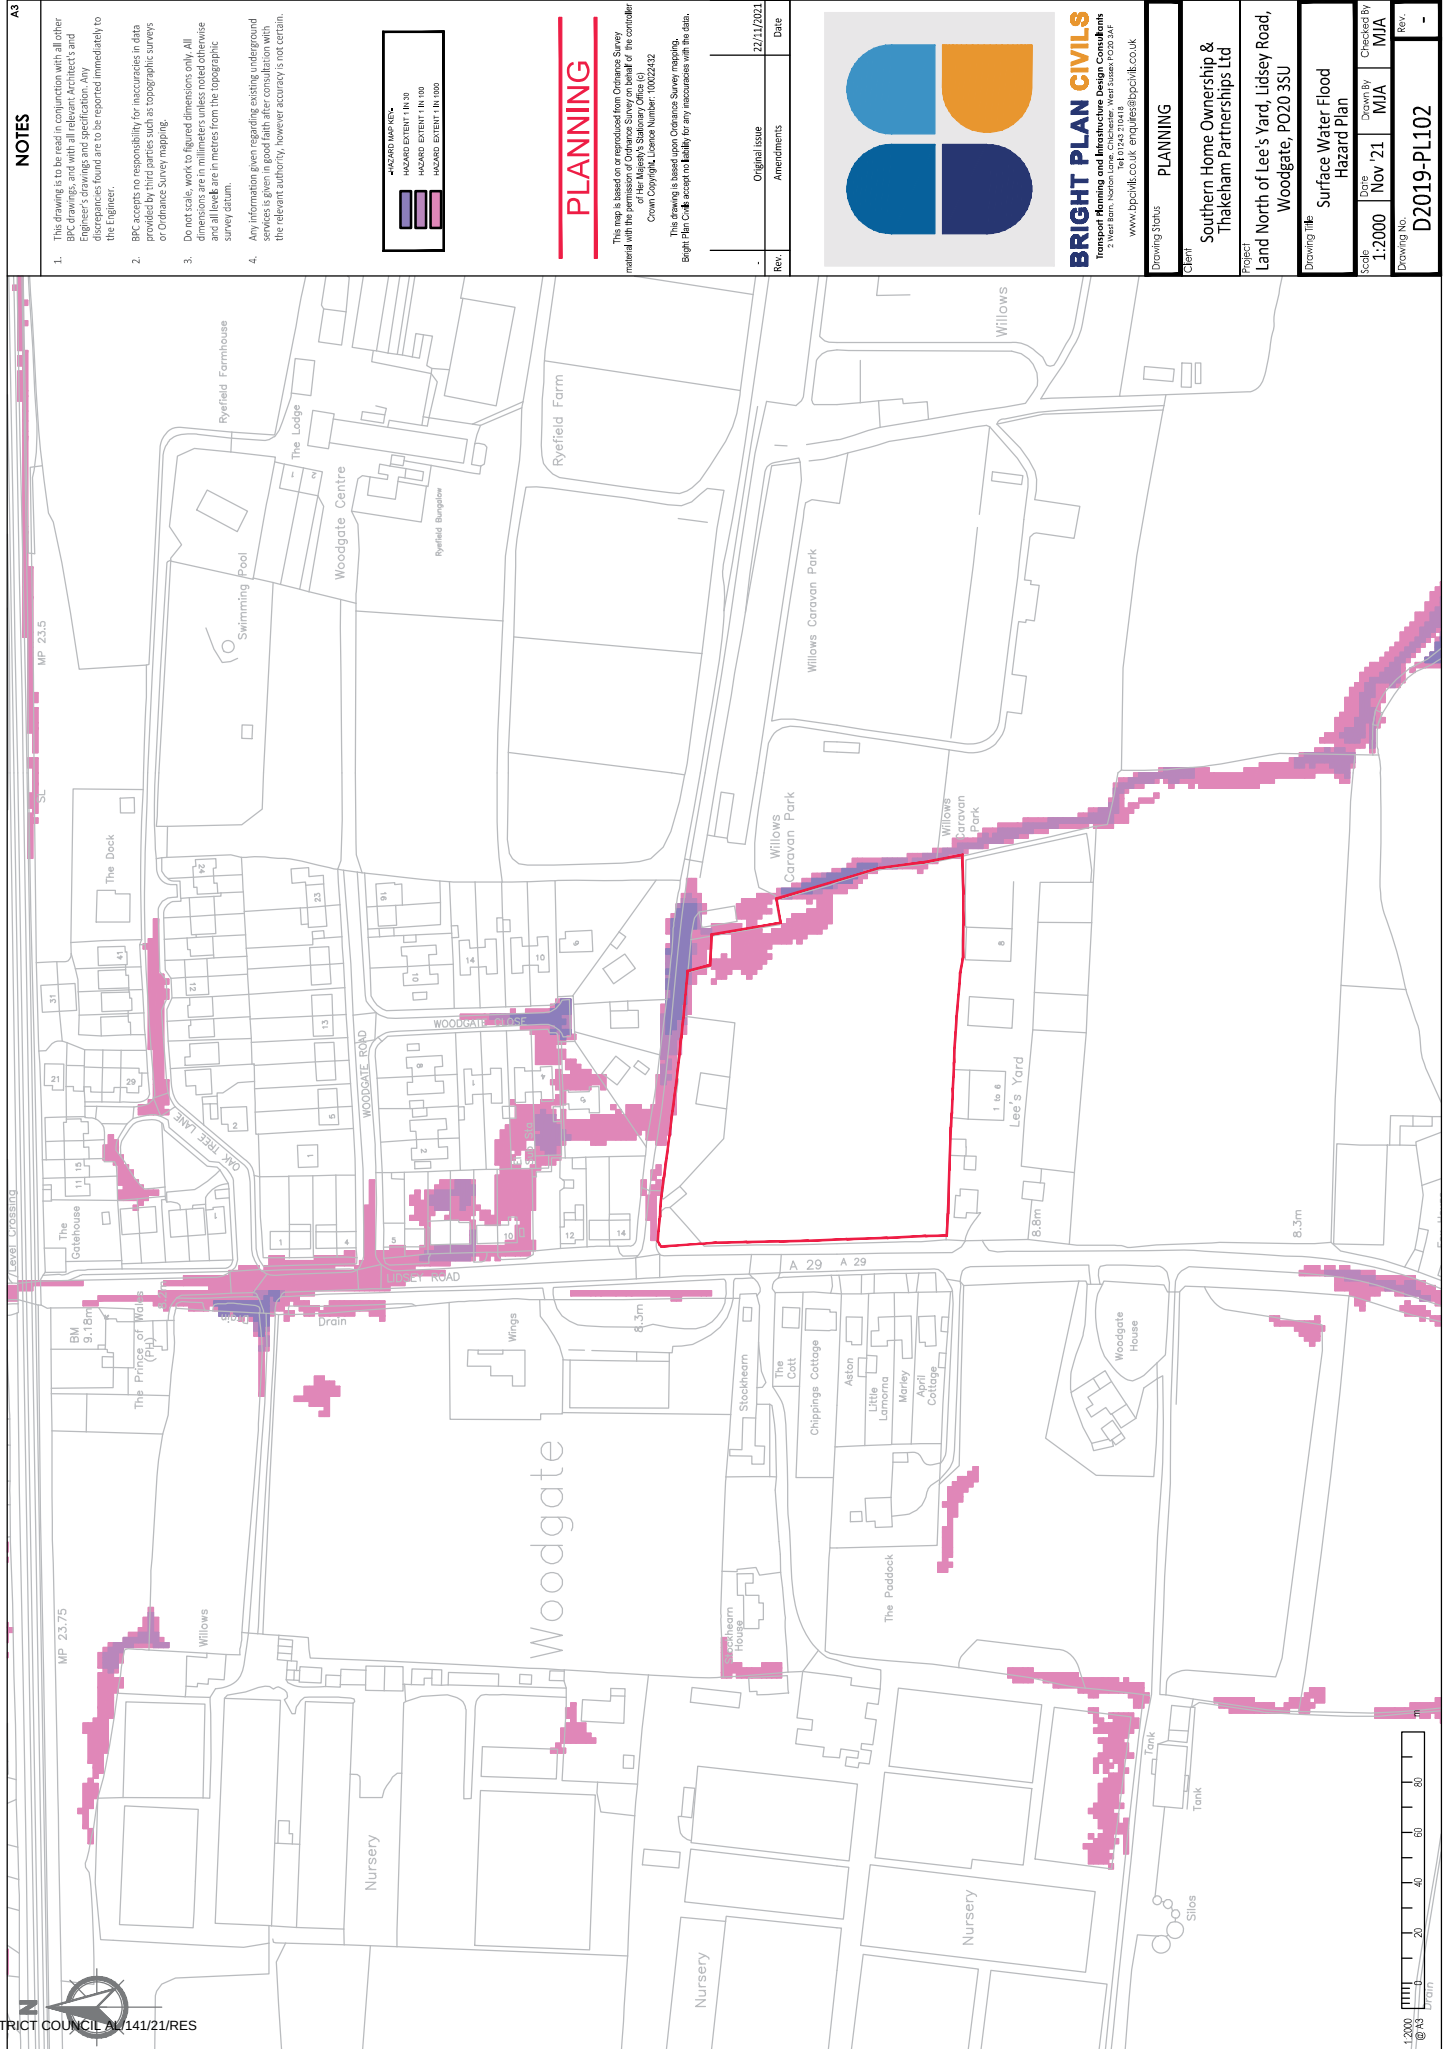

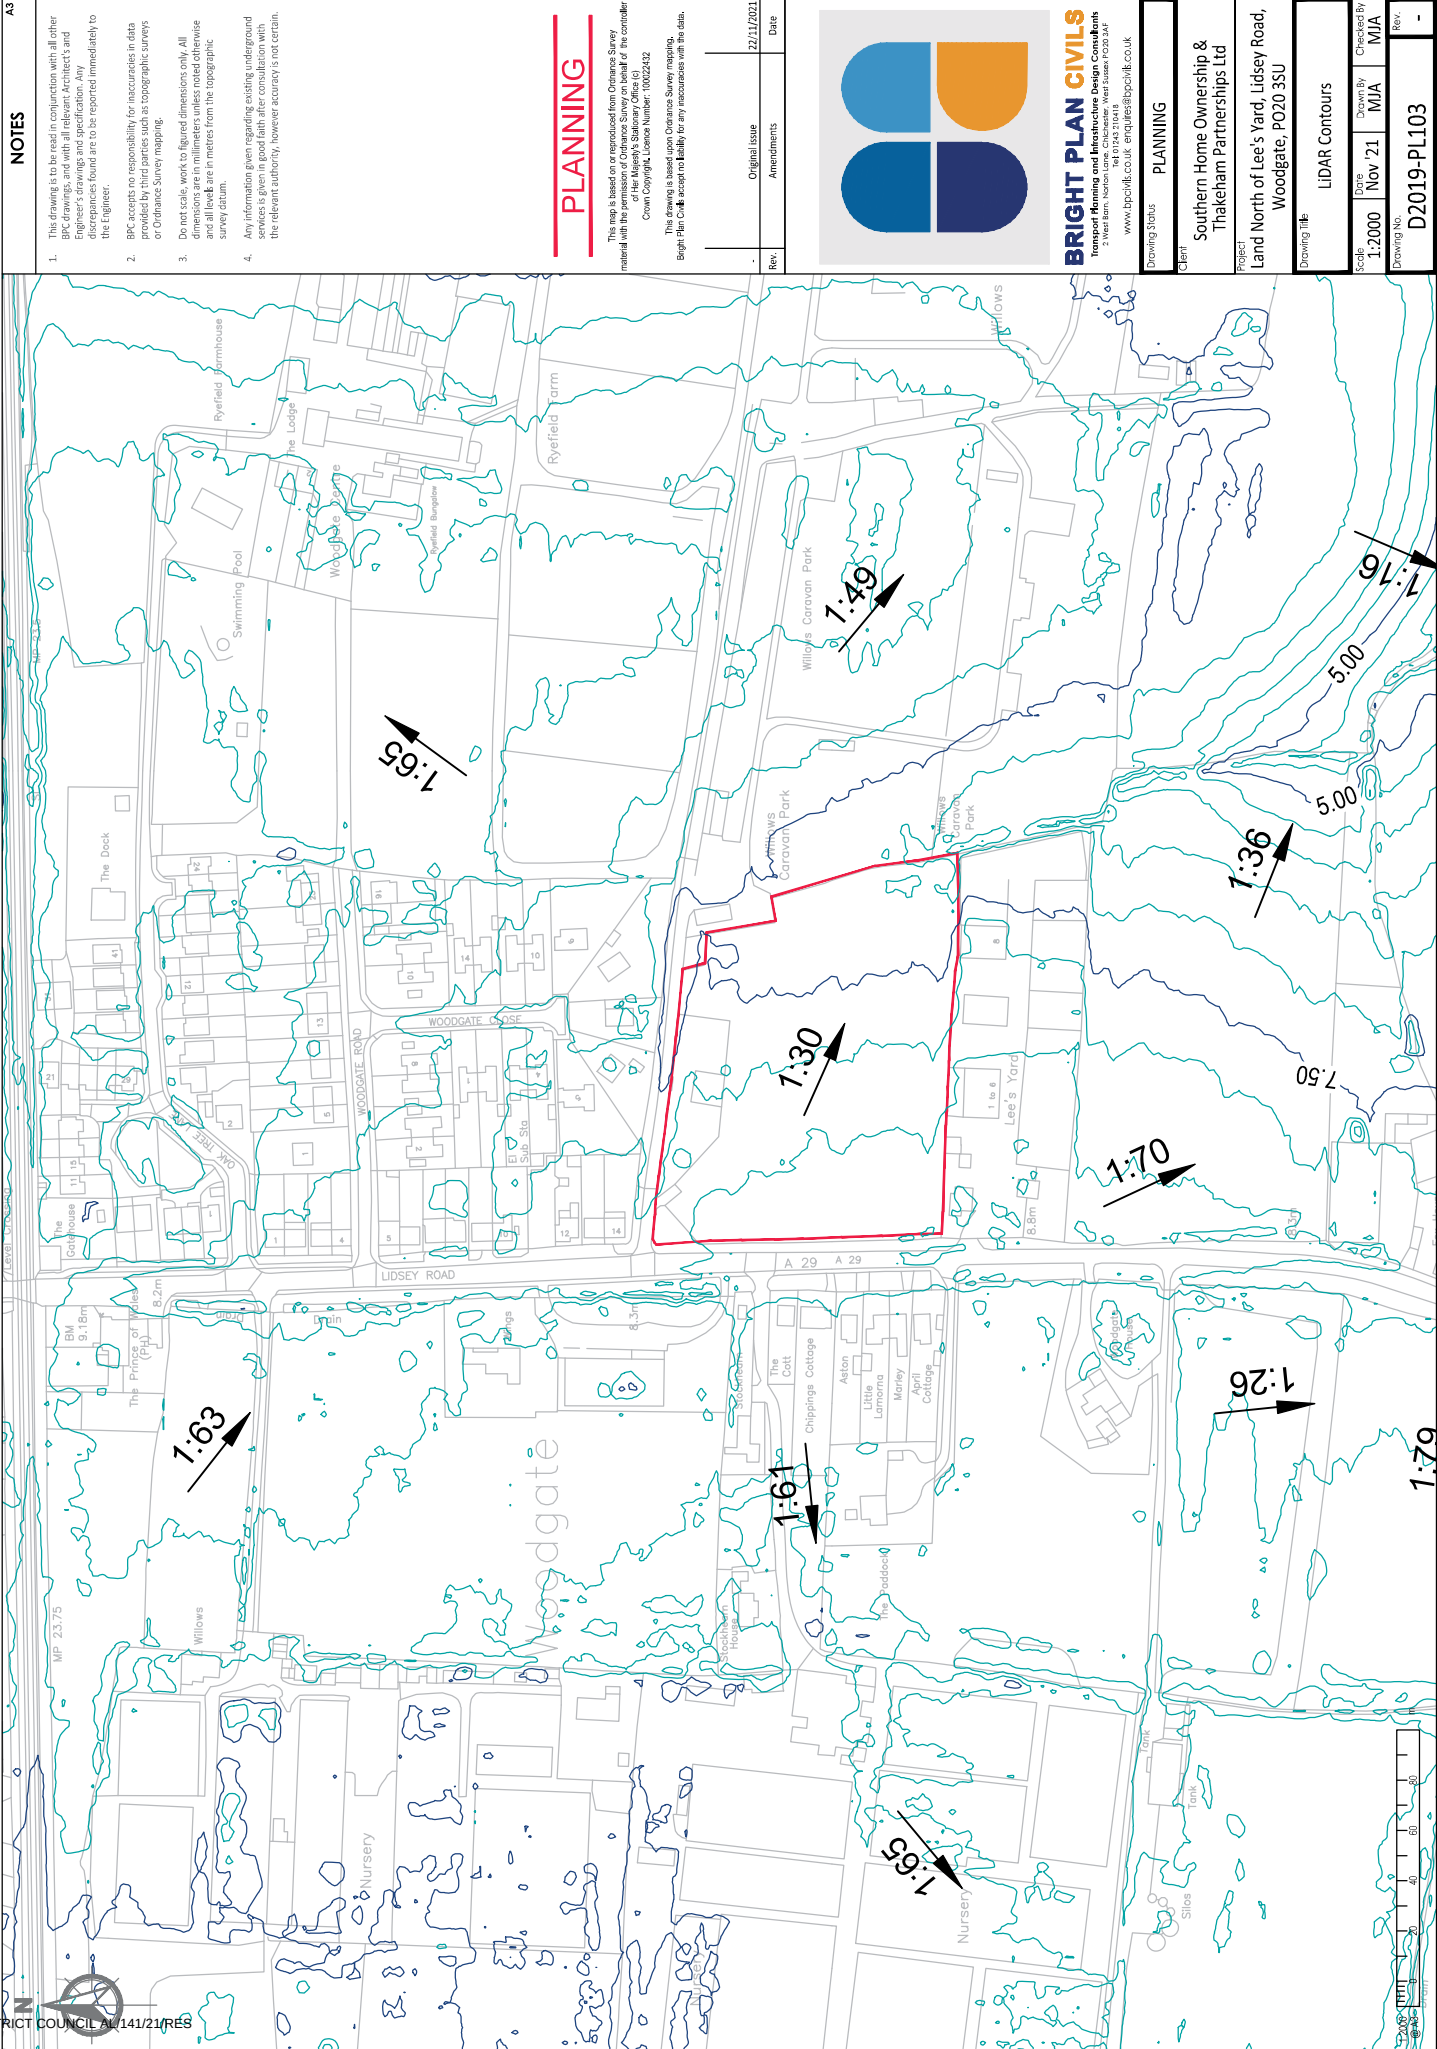

NOTES

A3

1. This drawing is to be read in conjunction with all other BPC drawings, and with all relevant Architect's and Engineer's drawings. Any discrepancies found are to be reported immediately to the Engineer.

2. BPC accepts no responsibility for inaccuracies in data provided by third parties such as topographic surveys or Ordnance Survey mapping.

3. Do not scale. Work to figured dimensions only. All dimensions are in millimeters unless noted otherwise and all levels are in meters from the topographic survey datum.

4. Any information given regarding existing underground services is given in good faith after consultation with the relevant authority, however accuracy is not certain.

PLANNING

This map is based on or reproduced from Ordnance Survey material with the permission of the Controller of Her Majesty's Stationary Office (© Crown Copyright, Licence Number: 10002432)

This drawing is based upon Ordnance Survey mapping. Bright Plan Civils accept no liability for any inaccuracies with the data.

Rev.

Original Issue

22/11/2021

Date

BRIGHT PLAN CIVILS

Transport Planning and Infrastructure Design Consultants

2 West Barn, Northwood Road, West Sussex PO20 2AF

01243 816161

www.bpcivils.co.uk enquiries@bpcivils.co.uk

Drawing Status

PLANNING

Client

Southern Home Ownership & Thakeham Partnerships Ltd

Project

Land North of Lee's Yard, Lidsey Road, Woodgate, PO20 3SU

Drawing Title

LIDAR Contours

Scale

1:2000

Date By

Nov '21

MJA

MJA



Drawing No.

D2019-PL103

Rev.

-



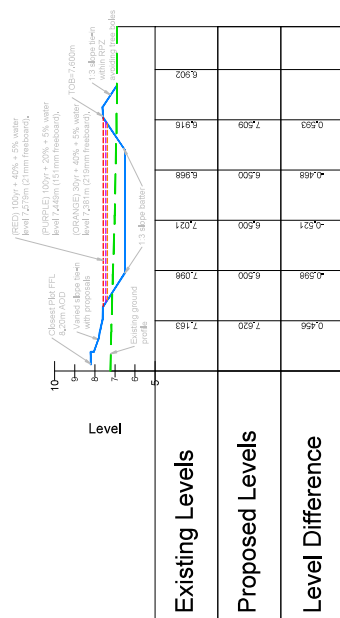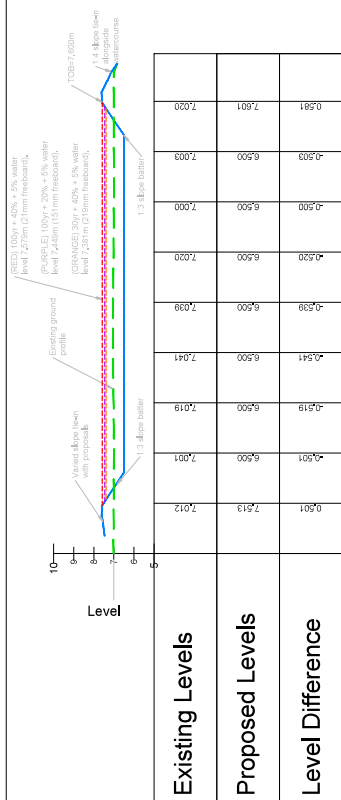

NOTES

This drawing is to be read in conjunction with all other English Plan Civil drawings, and with all relevant technical and Engineer's drawings and specifications. Any discrepancies found are to be resolved in favour of the Engineer.

English Civil accepts no responsibility for inaccuracies in data provided by third parties such as topographic surveys or Ordnance Survey mapping.

Do not scale, write to figured dimensions only. All dimensions are in millimetres unless stated otherwise and all work is in metres from the topographic survey datum.

The information given regarding existing underground services is given to good faith only and does not constitute a warranty of accuracy or accuracy of any kind.

PLANNING
NOT FOR CONSTRUCTION

This map is based on or reproduced from Ordnance Survey material with the permission of Ordnance Survey on behalf of the controller of Her Majesty's Stationary Office (c) Crown Copyright. This drawing is based upon Ordnance Survey mapping. © BPC accept no liability for any inaccuracies with the data. (c) Crown Copyright 2018. All rights reserved. Licence

Amendments	Date
Update to LPA comments	22/02/2012
Original Issue	30/11/2011



BRIGHT PLAN CIVILS
Transport Planning and Infrastructure Design Consultants
2 West Kinn, North Lane, Chichester, West Sussex PO20 1AF
Tel: 01243 210418

Planning

Southern Home Ownership &
Thakeham Partnerships Ltd
and North of Lee's Yard, Lidsey Road,
Woodgate, PO20 3SU

Proposed SW Basin Cross Sections

1:250	30/11/21	MJA	MJA
Drawing No. D2019-PL301			
Rev. A			

APPENDICES

Appendix A Architect's Development Proposals



Key

Amendments	By	Date
------------	----	------

pad

100% RECYCLED PAPER WITH 10% POST CONSUMER WASTE

Job No./Drawing No. Job Title
21452/5000A Lee's Yard, Woodgate

Scale Date Drawn Drawing Title
1/8" = 1'-0" 10/21 LC Planning Layout

ALL Dimensions to be checked on file OS Licence No. 10052432