


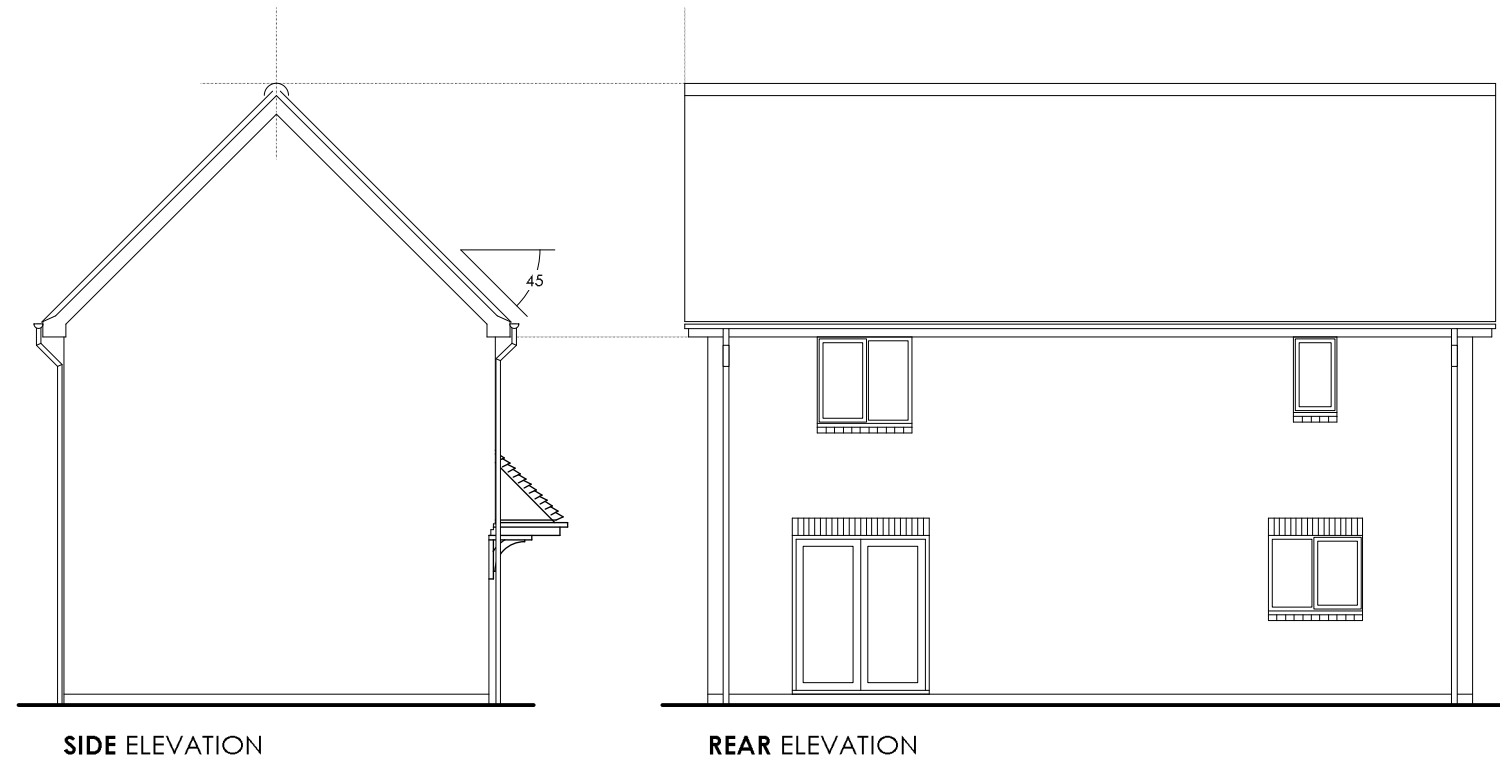

C3H10-P ELEVATIONS - TILE

Plots - 9(H)

H = Handed

NOTE: To be read in conjunction with materials strategy drawing for plot specific materials

B	Canopy posts omitted for gallows brackets. Handing reference to plot 9 added.	LG	15/12/21
A	Plot numbers added. WC window repositioned.	LG	14/12/21
Amendments		By	Date

PLANNING

Job No/Drawing No		Job Title		
21452/6002.4B		Lee's Yard, Woodgate		
Scale	Date	Drawn	Drawing Title	
1:100 @ A3	11/21	PK	C3H10-P_Elevations	
All Dimensions to be checked on site		OS Licence No: -		MASTERPLANNING. ARCHITECTURE. URBAN DESIGN.
pad Design Ltd - The Tobacco Factory - Raleigh Road - Bristol BS3 1TF - Tel. 0117 9530059 - www.pad-design.com				