


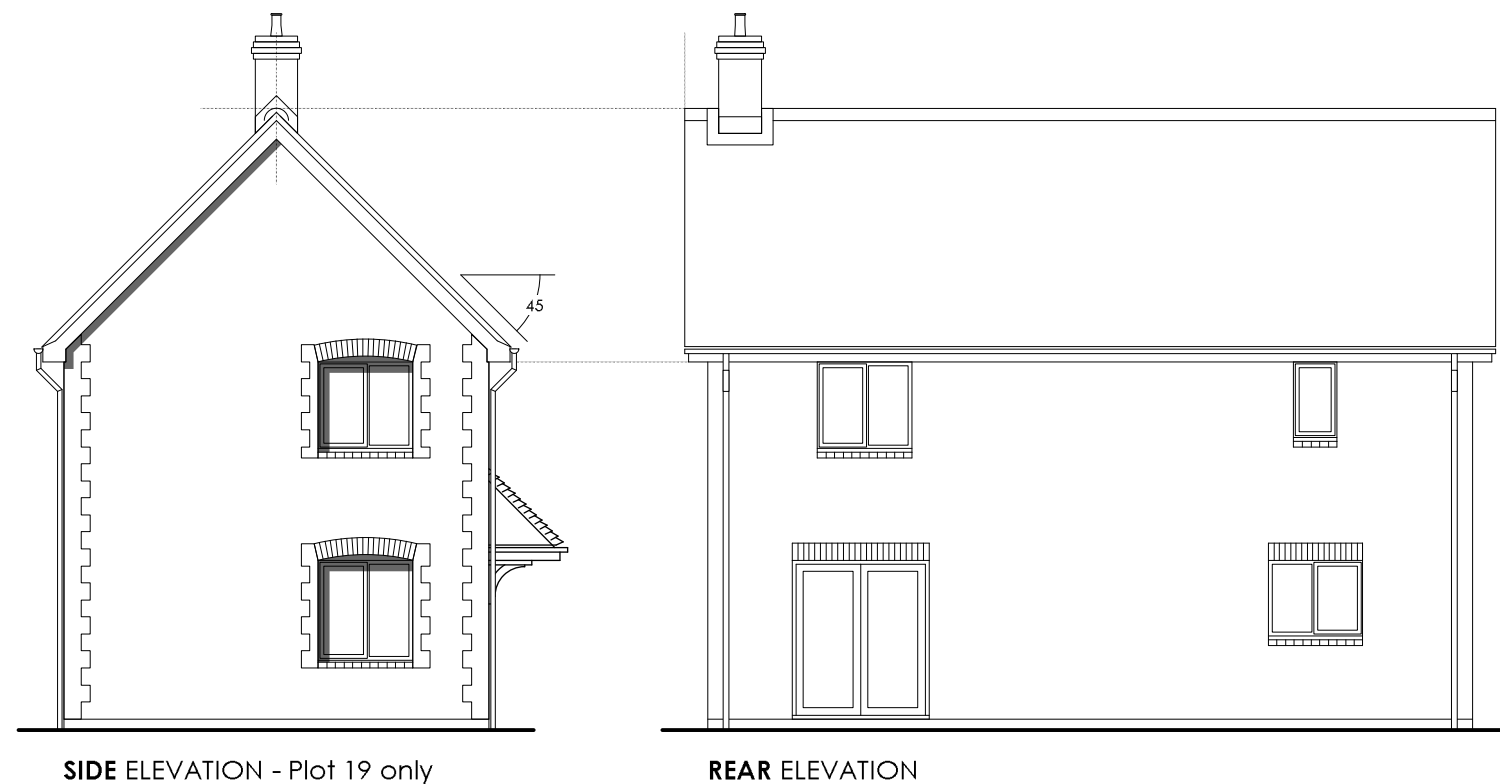

C3H10-P ELEVATIONS - FLINT

Plots - 11, 19(H) (Chimney to Plot 11 Only)

H = Handed

NOTE: To be read in conjunction with materials strategy drawing for plot specific materials

B Canopy posts omitted for gallows brackets.
A Plot numbers added. WC window repositioned.
Amendments

LG 15/12/21
LG 14/12/21
By Date

PLANNING

Job No/Drawing No 21452/6002.3B	Job Title Lee's Yard, Woodgate	 MASTERPLANNING. ARCHITECTURE. URBAN DESIGN.	
Scale 1:100 @ A3	Date 11/21	Drawn PK	Drawing Title C3H10-P_Elevations
All Dimensions to be checked on site OS Licence No: -			
pad Design Ltd - The Tobacco Factory - Raleigh Road - Bristol BS3 1TF - Tel. 0117 9530059 - www.pad-design.com			