


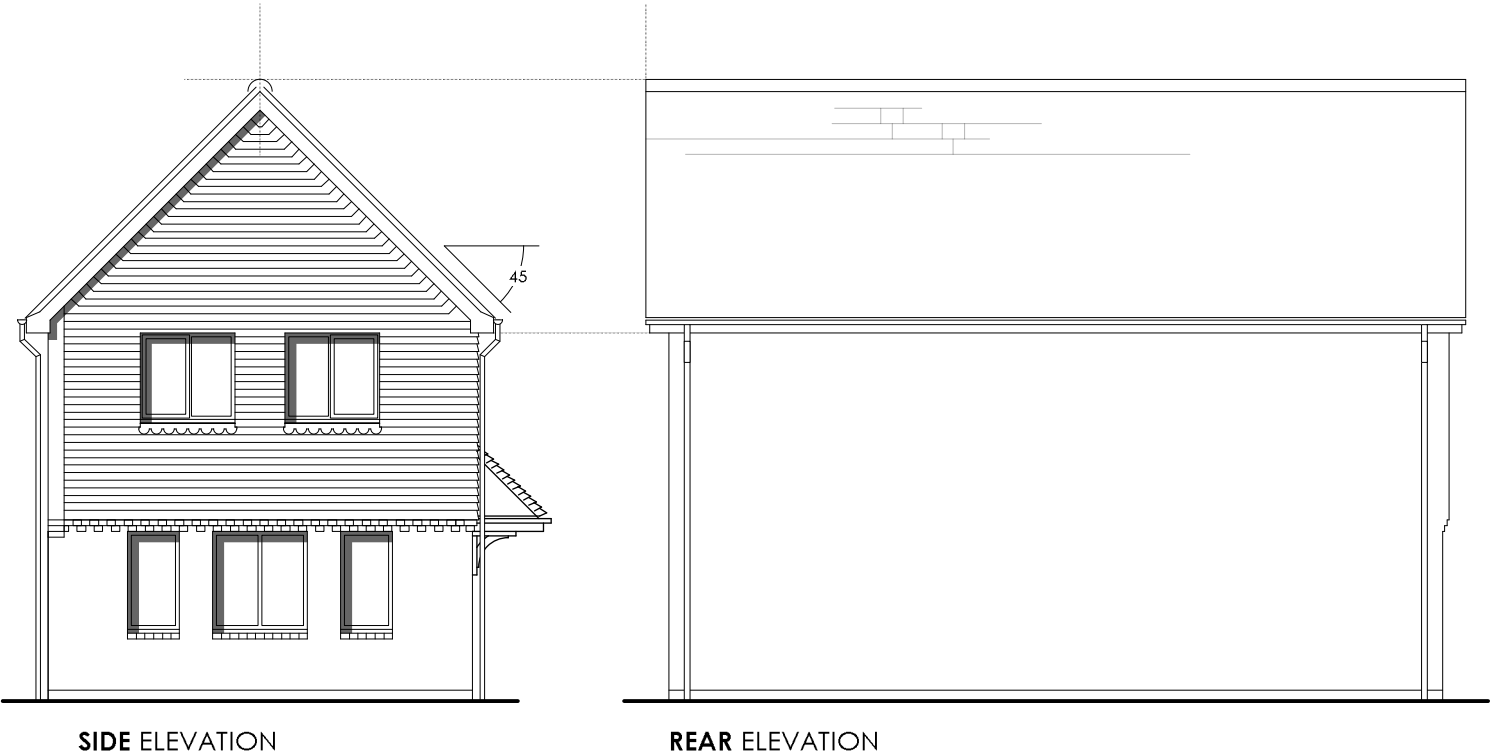

C3H5-P ELEVATIONS - TILE
Plots - 16(H)
H = Handed

NOTE: To be read in conjunction with materials strategy drawing for plot specific materials

B Canopy posts omitted for gallows brackets.
A Plot numbers added. Ensuite window repositioned.
Amendments By LG 15/12/21
Date LG 14/12/21

PLANNING

Job No/Drawing No		Job Title		 MASTERPLANNING. ARCHITECTURE. URBAN DESIGN.
21452/6006.4B		Lee's Yard, Woodgate		
Scale	Date	Drawn	Drawing Title	
1:100	11/21	PK	C3H5-P_Elevations	
@ A3				
All Dimensionsto be checked on site		OS LienceNo: -		
pad Design Ltd - The Tobacco Factory - Raleigh Road - Bristol BS3 1TF - Tel. 0117 9530059 - www.pad-design.com				