


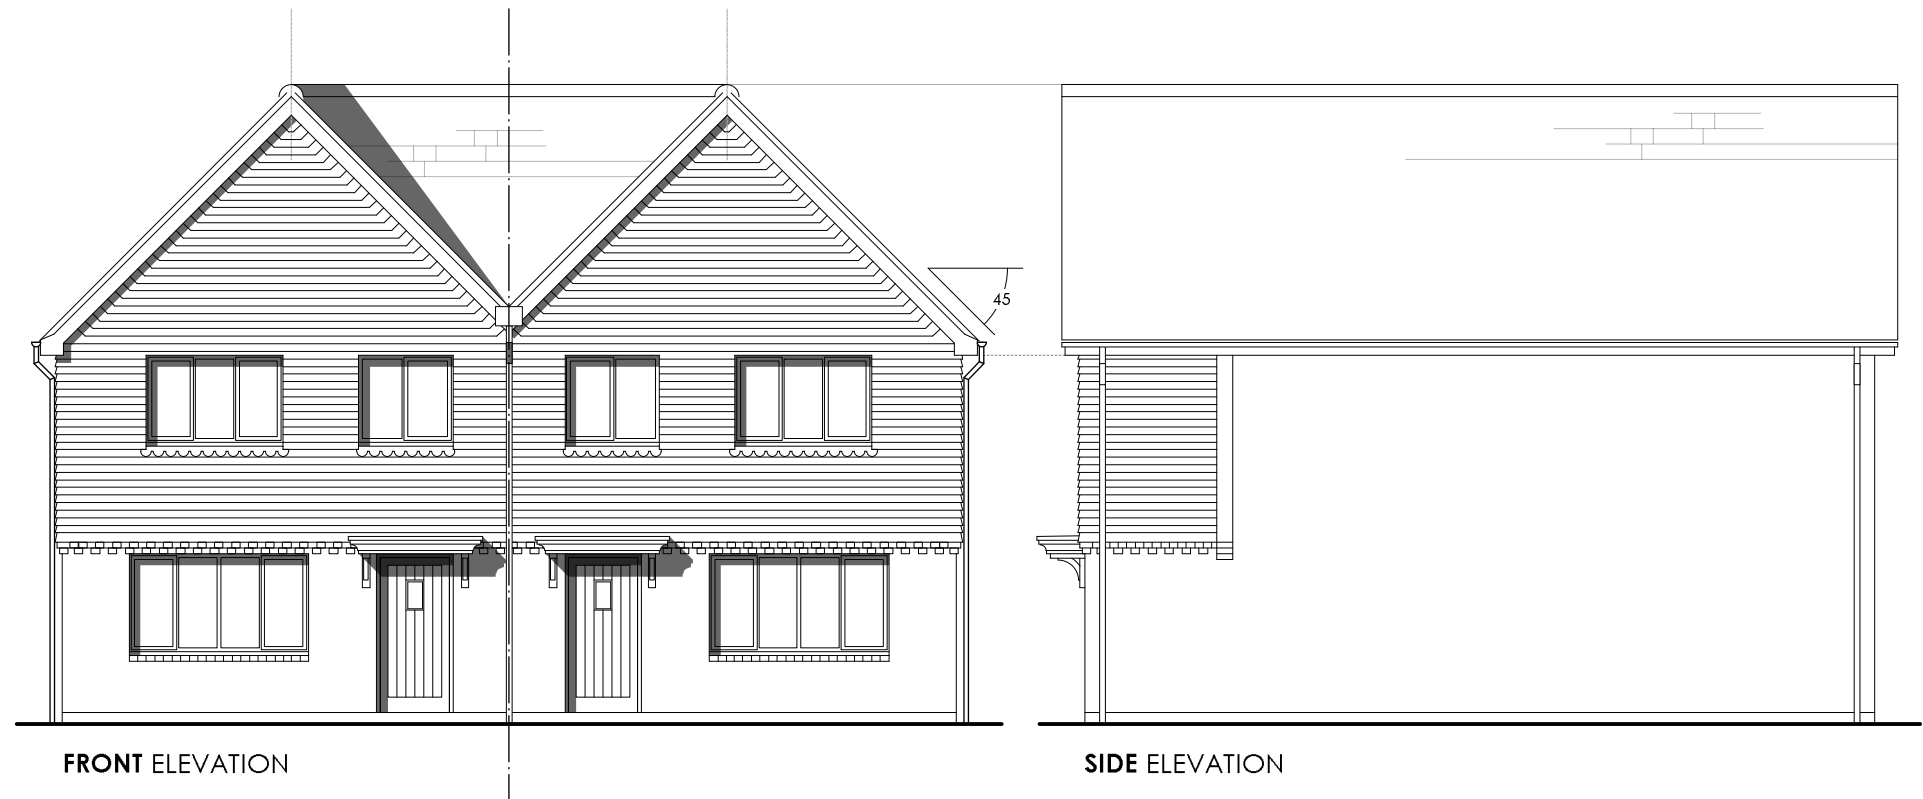

C4H2 ELEVATIONS - TILE

Plots - 30, 31

H = Handed

NOTE: To be read in conjunction with materials strategy drawing for plot specific materials

- C Flashing removed from canopy.
 B Handing reference omitted.
 A Plot numbers added.

Amendments

LG 16/12/21
 LG 15/12/21
 LG 14/12/21
 By Date

PLANNING

Job No/Drawing No 21452/6007.4C
 Job Title Lee's Yard, Woodgate

Scale 1:100
 Date 11/21
 Drawn PK
 Drawing Title C4H2_Elevations
 @ A3

All Dimensions to be checked on site OS Licence No: -

pad Design Ltd - The Tobacco Factory - Raleigh Road - Bristol BS3 1TF - Tel. 0117 9530059 - www.pad-design.com

pad
 MASTERPLANNING. ARCHITECTURE. URBAN DESIGN.