


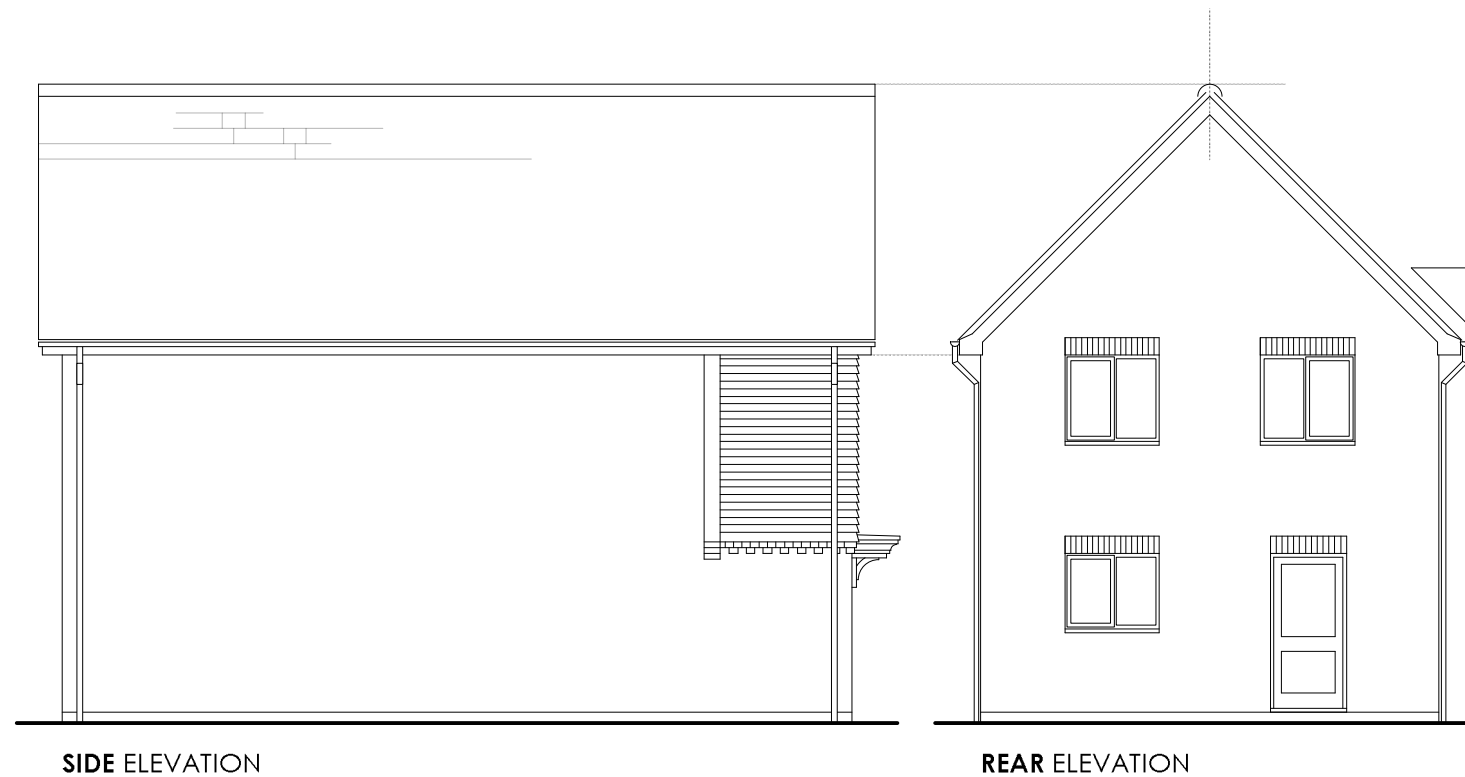

C4H2 ELEVATIONS - TILE

Plots - 29(H), 32

H = Handed

NOTE: To be read in conjunction with materials strategy drawing for plot specific materials

B Flashing removed from canopy.

A Plot numbers added.

Amendments

LG 16/12/21

LG 14/12/21

By Date

PLANNING

Job No/Drawing No		Job Title		 MASTERPLANNING. ARCHITECTURE. URBAN DESIGN.
21452/6007.2B		Lee's Yard, Woodgate		
Scale	Date	Drawn	Drawing Title	
1:100	11/21	PK	C4H2_Elevations	
@ A3				
All Dimensions to be checked on site			OS Licience No: -	
pad Design Ltd - The Tobacco Factory - Raleigh Road - Bristol BS3 1TF - Tel. 0117 9530059 - www.pad-design.com				