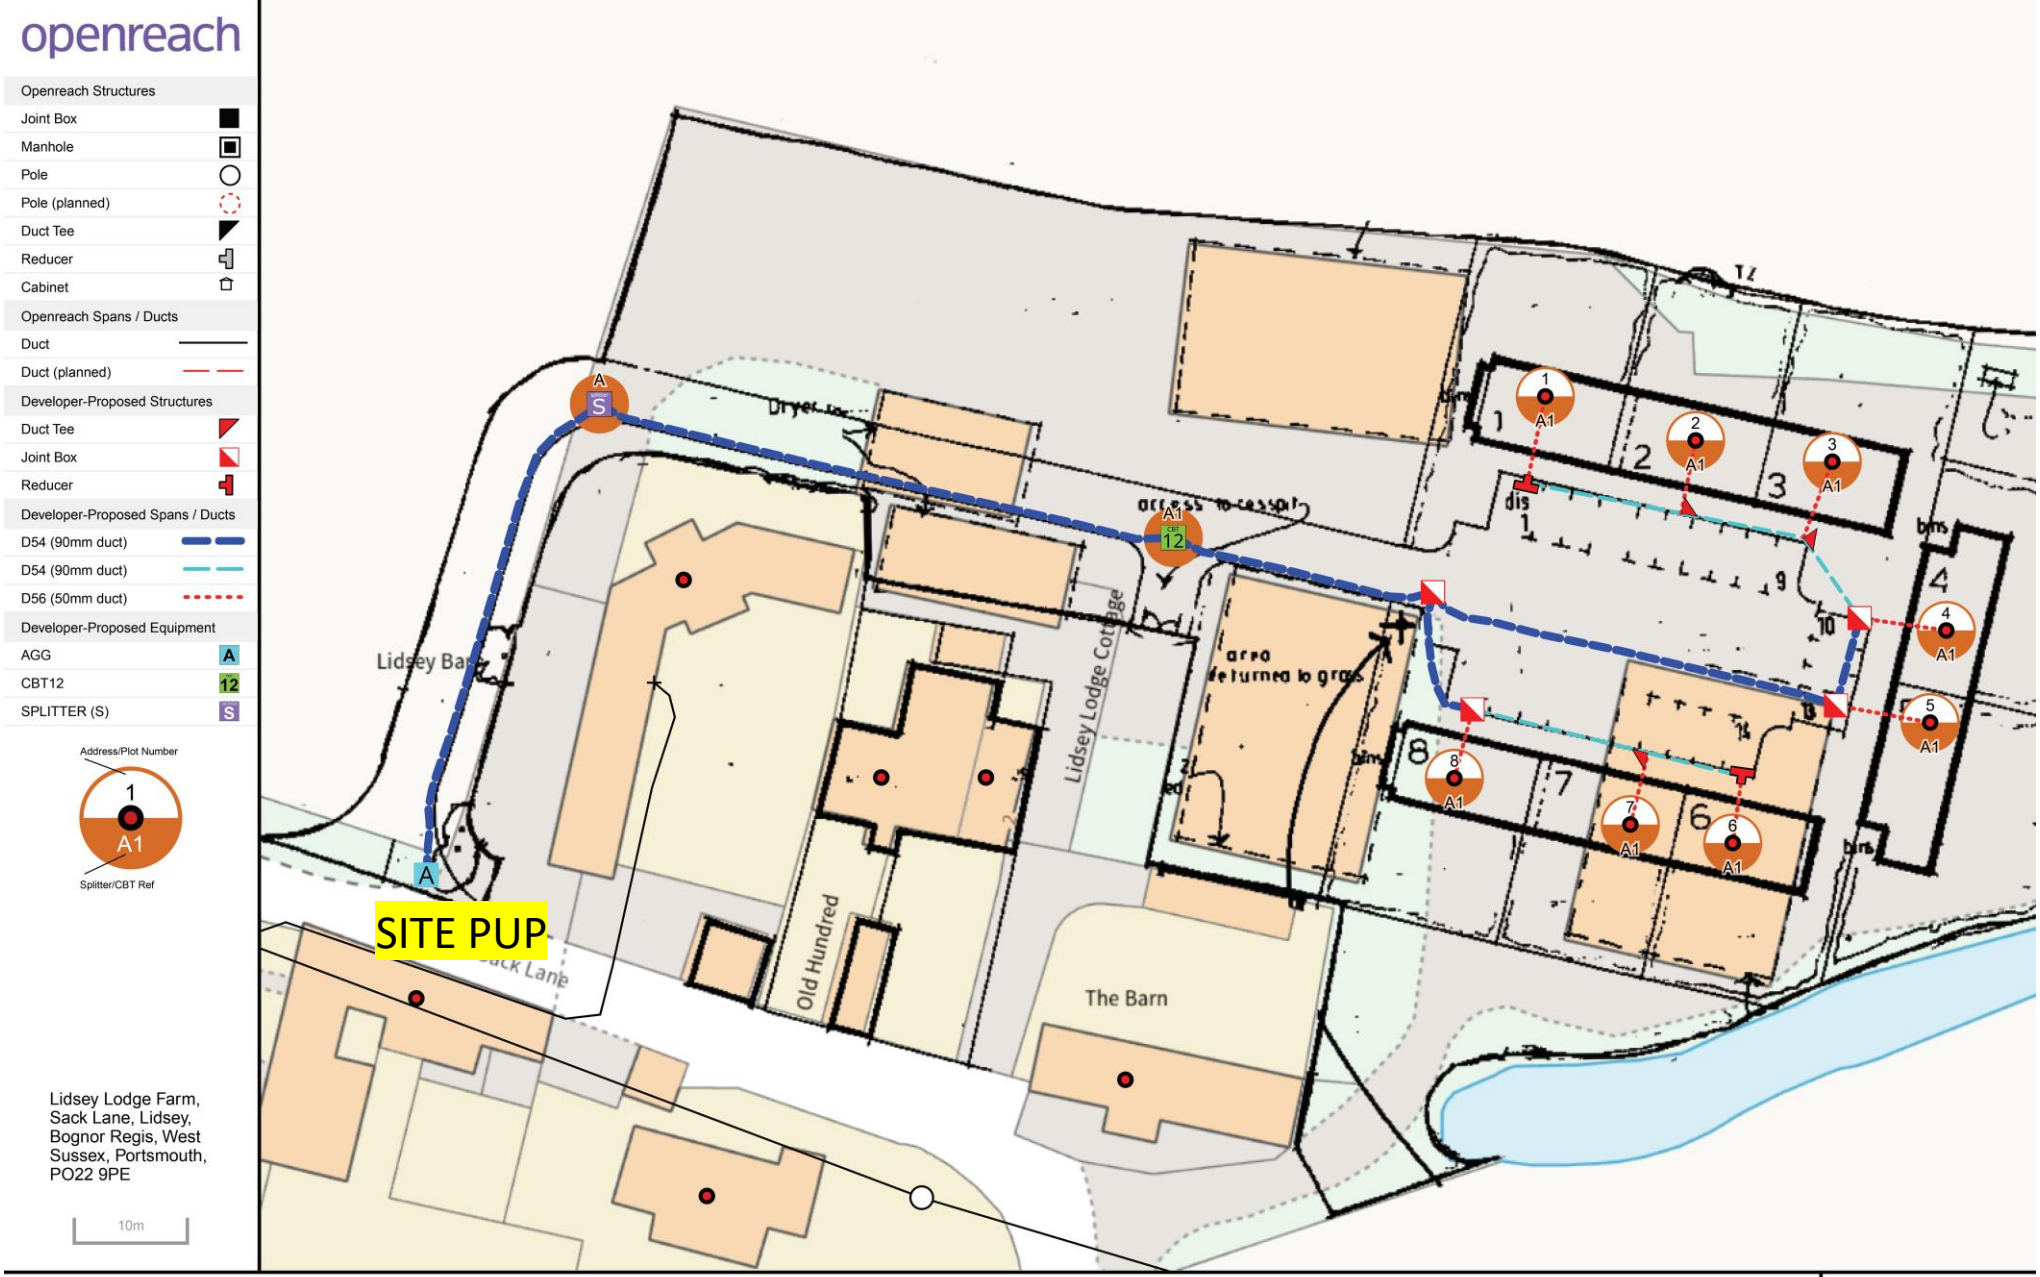

Plant On Map | Work Order Name: EJA/01B | Proposal: OPENREACH FIBRE NETWORK | Self-Install: No

Remarks: DUMMY AGG NODE PLACED TMABSKQ IS BEING REUSED

ARUN DISTRICT COUNCIL AL/142/23/DOC Important Notice - BT's joint boxes (JB and JUF) must be constructed in non carriageway situations only. If there is any deviation from this please contact your newSite Representative before work commences

© Crown copyright and database rights 2023 OS Licence No. 100210. You are permitted to use this data solely to enable you to respond to, or interact with, the organisation that provided you with the data. You are not permitted to copy, sub-licence, distribute or sell any of this data to third parties in any form.

Exchange Area:
Planned By: Mrinalini Patel
NSI: EJA/01B
Onsite Project ID: IUBXU
Grid Ref: 494554102587
Date: 25/7/2023 18:25:56

Produced using Orion

openreach

Openreach Structures	
Joint Box	
Manhole	
Pole	
Pole (planned)	
Duct Tee	
Reducer	
Cabinet	
Openreach Spans / Ducts	
Duct	
Duct (planned)	
Developer-Proposed Structures	
Duct Tee	
Joint Box	
Reducer	
Developer-Proposed Spans / Ducts	
D54 (90mm duct)	
D54 (90mm duct)	
D56 (50mm duct)	
Developer-Proposed Equipment	
AGG	A
CBT12	12
SPLITTER (S)	S





Lidsey Lodge Farm,
Sack Lane, Lidsey,
Bognor Regis, West
Sussex, Portsmouth,
PO22 9PE

10m

Plant On Map | Work Order Name: EJA/01B | Proposal: OPENREACH FIBRE NETWORK | Self-Install: No

Remarks: DUMMY AGG NODE PLACED TMABSKQ IS BEING REUSED

ARUN DISTRICT COUNCIL AL/142/23/DOC Important Notice - BT's joint boxes (JB and JUF) must be constructed in non carriageway situations only. If there is any deviation from this please contact your newSite Representative before work commences

© Crown copyright and database rights 2023 OS Licence No. 100210. You are permitted to use this data solely to enable you to respond to, or interact with, the organisation that provided you with the data. You are not permitted to copy, sub-licence, distribute or sell any of this data to third parties in any form.

Exchange Area:
Planned By: Mrinalini Patel
NSI: EJA/01B
Onsite Project ID: IUBXU
Grid Ref: 494554102587
Date: 25/7/2023 18:26:16

Produced using Orion