ARUN DISTRICT COUNCIL AL/142/23/DOC

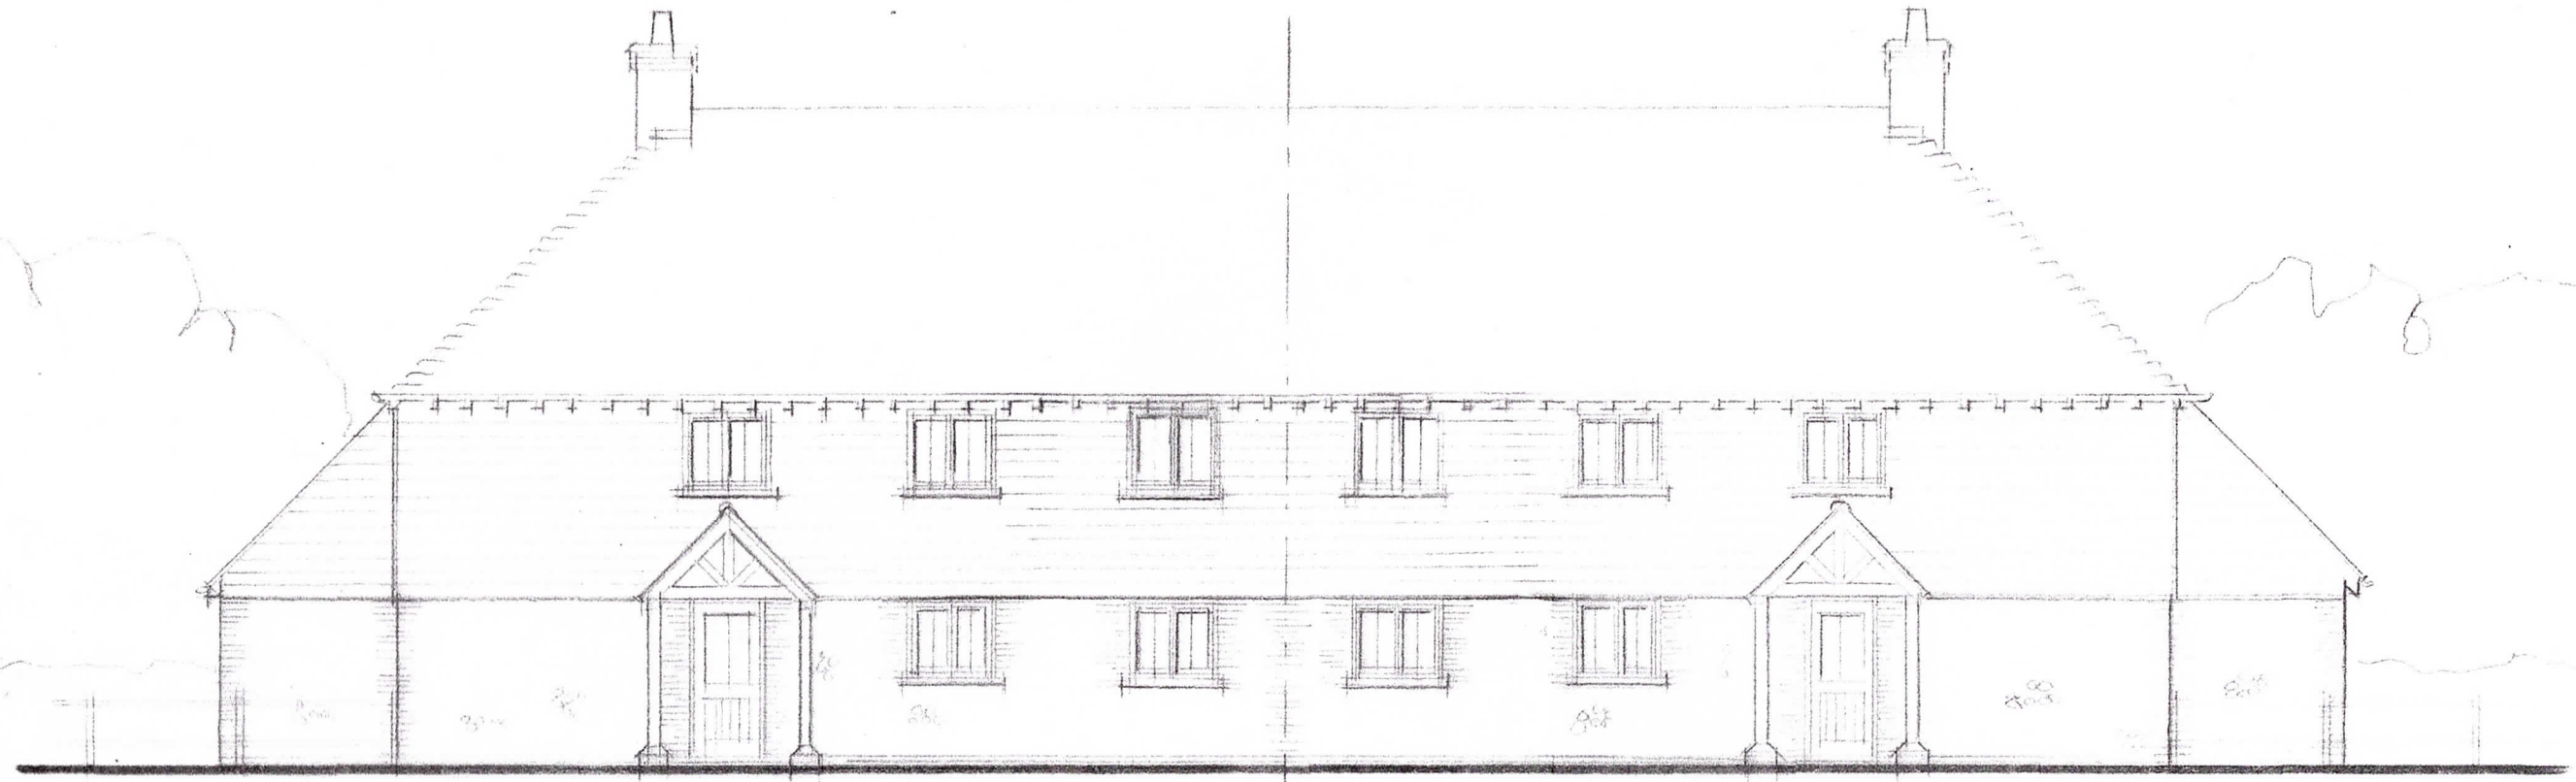

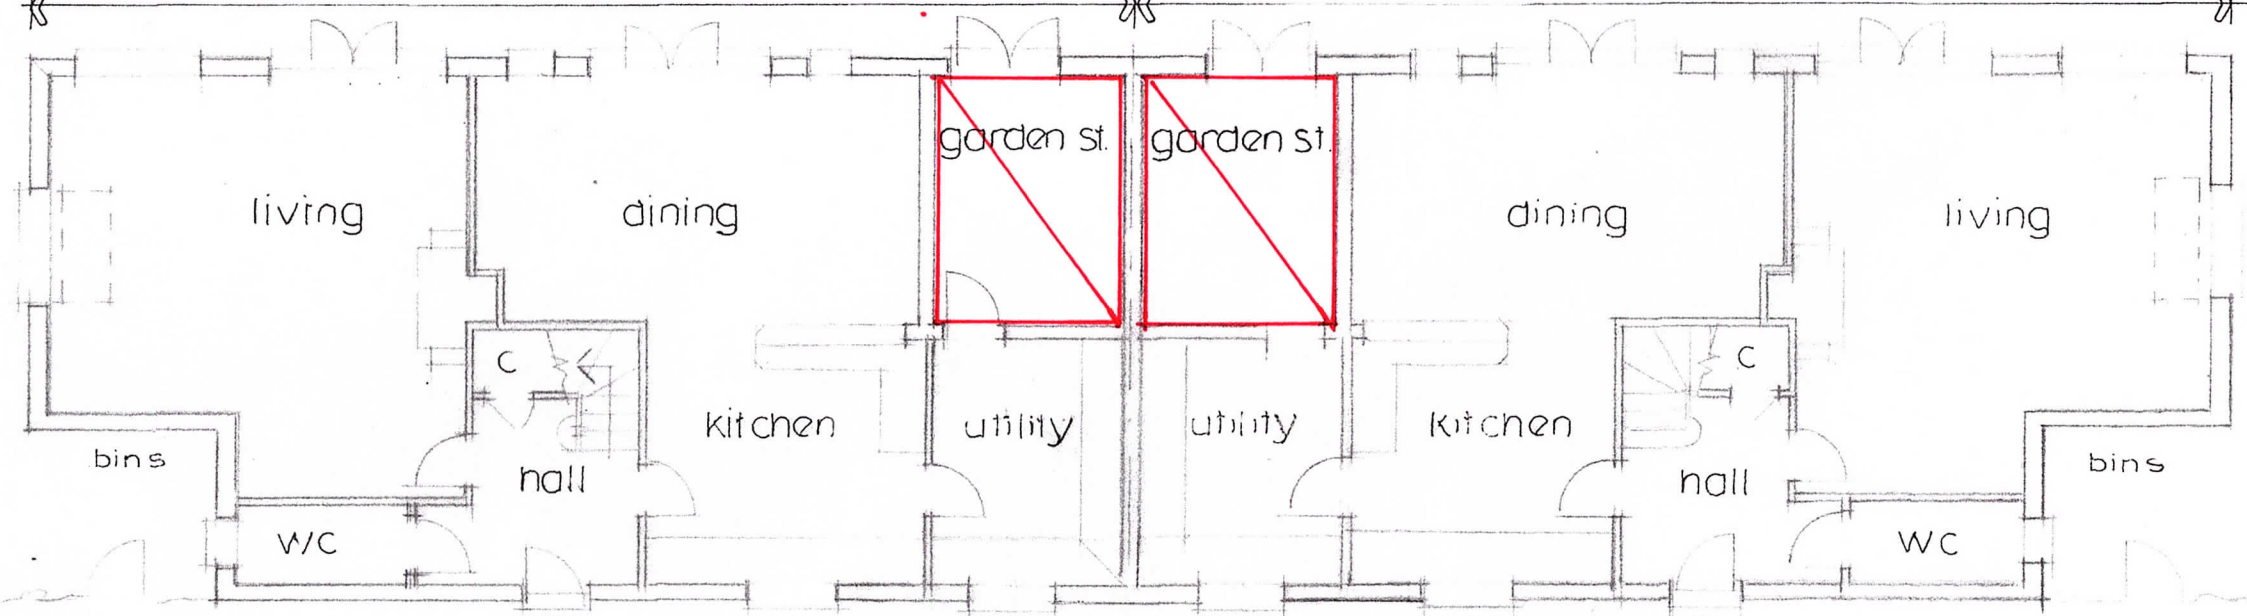

Ground floor plan
scale 1:100 at A3

0 5 10m

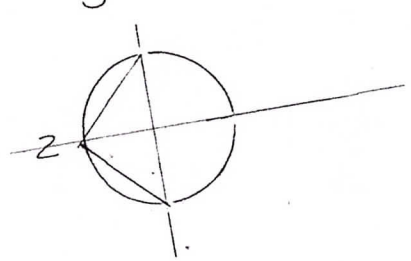

RJCA Chartered Architects
The White House, 2 Lavant Road
Chichester, West Sussex PO19 5RQ
Tel: 01243 779600
Mobile: 07973435493
Email: rjcatkinson@btinternet.com

LEGEND:-
LOCKABLE INTERNAL CYCLE STORES (7.5 m²)

Project Name: Lidsey Lodge Farm

Drawing: Units 4 & 5 – sheet 1 of 3
CYCLE STORAGE ADDED.

Drawing Number: 2020/10/13 **Rev.** A