ARUN DISTRICT COUNCIL AL/142/23/DOC



South elevation

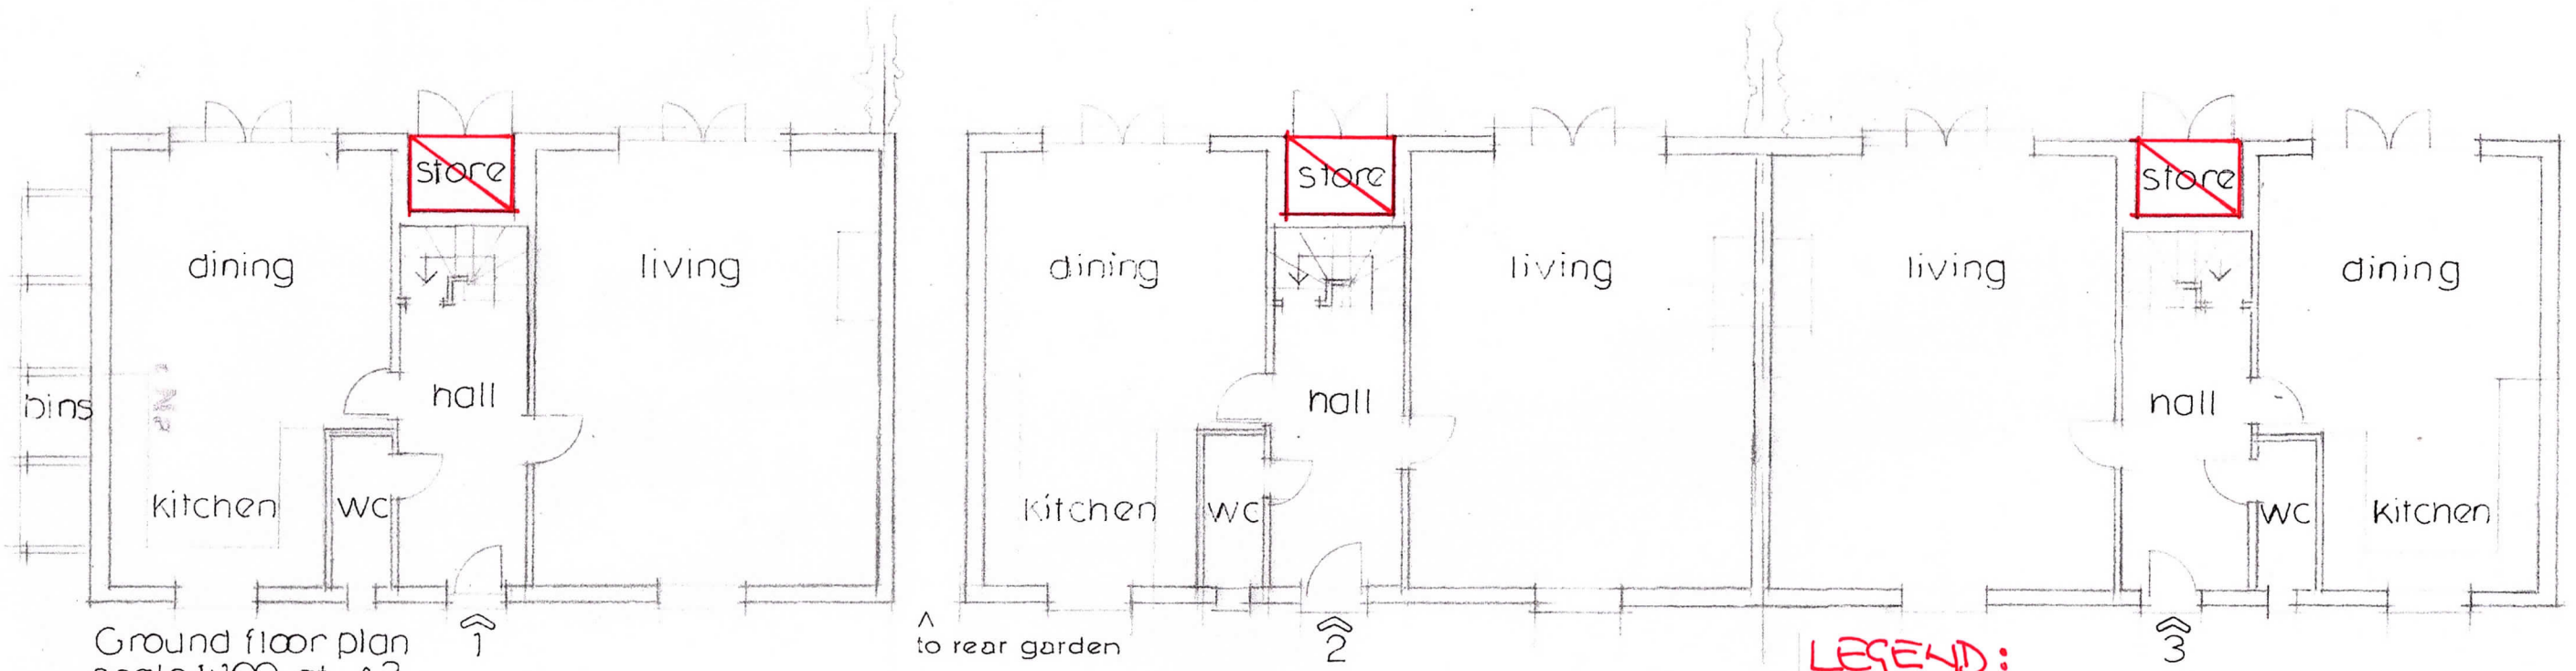

Ground floor plan
scale 1:100 at A3

0 5 10m

N

LEGEND:

LOCKABLE INTERNAL CYCLE STORES (1.5m²)

RJCA Chartered Architects
The White House, 2 Lavant Road
Chichester, West Sussex PO19 5RQ
Tel: 01243 779600
Mobile: 07973435493
Email: rjcatkinson@btinternet.com

Project Name: Lidsey Lodge Farm

Drawing: Units 1 to 3 – sheet 1 of 3
CYCLE STORAGE ADDED.

Drawing Number: 2020/10/16 **Rev.** A