


- Notes:
1. Refer to written specification and drawings listed therein.
 2. Do not scale from this drawing. All dimensions to be checked on site. Do not make assumptions.

Proposed Construction Profile

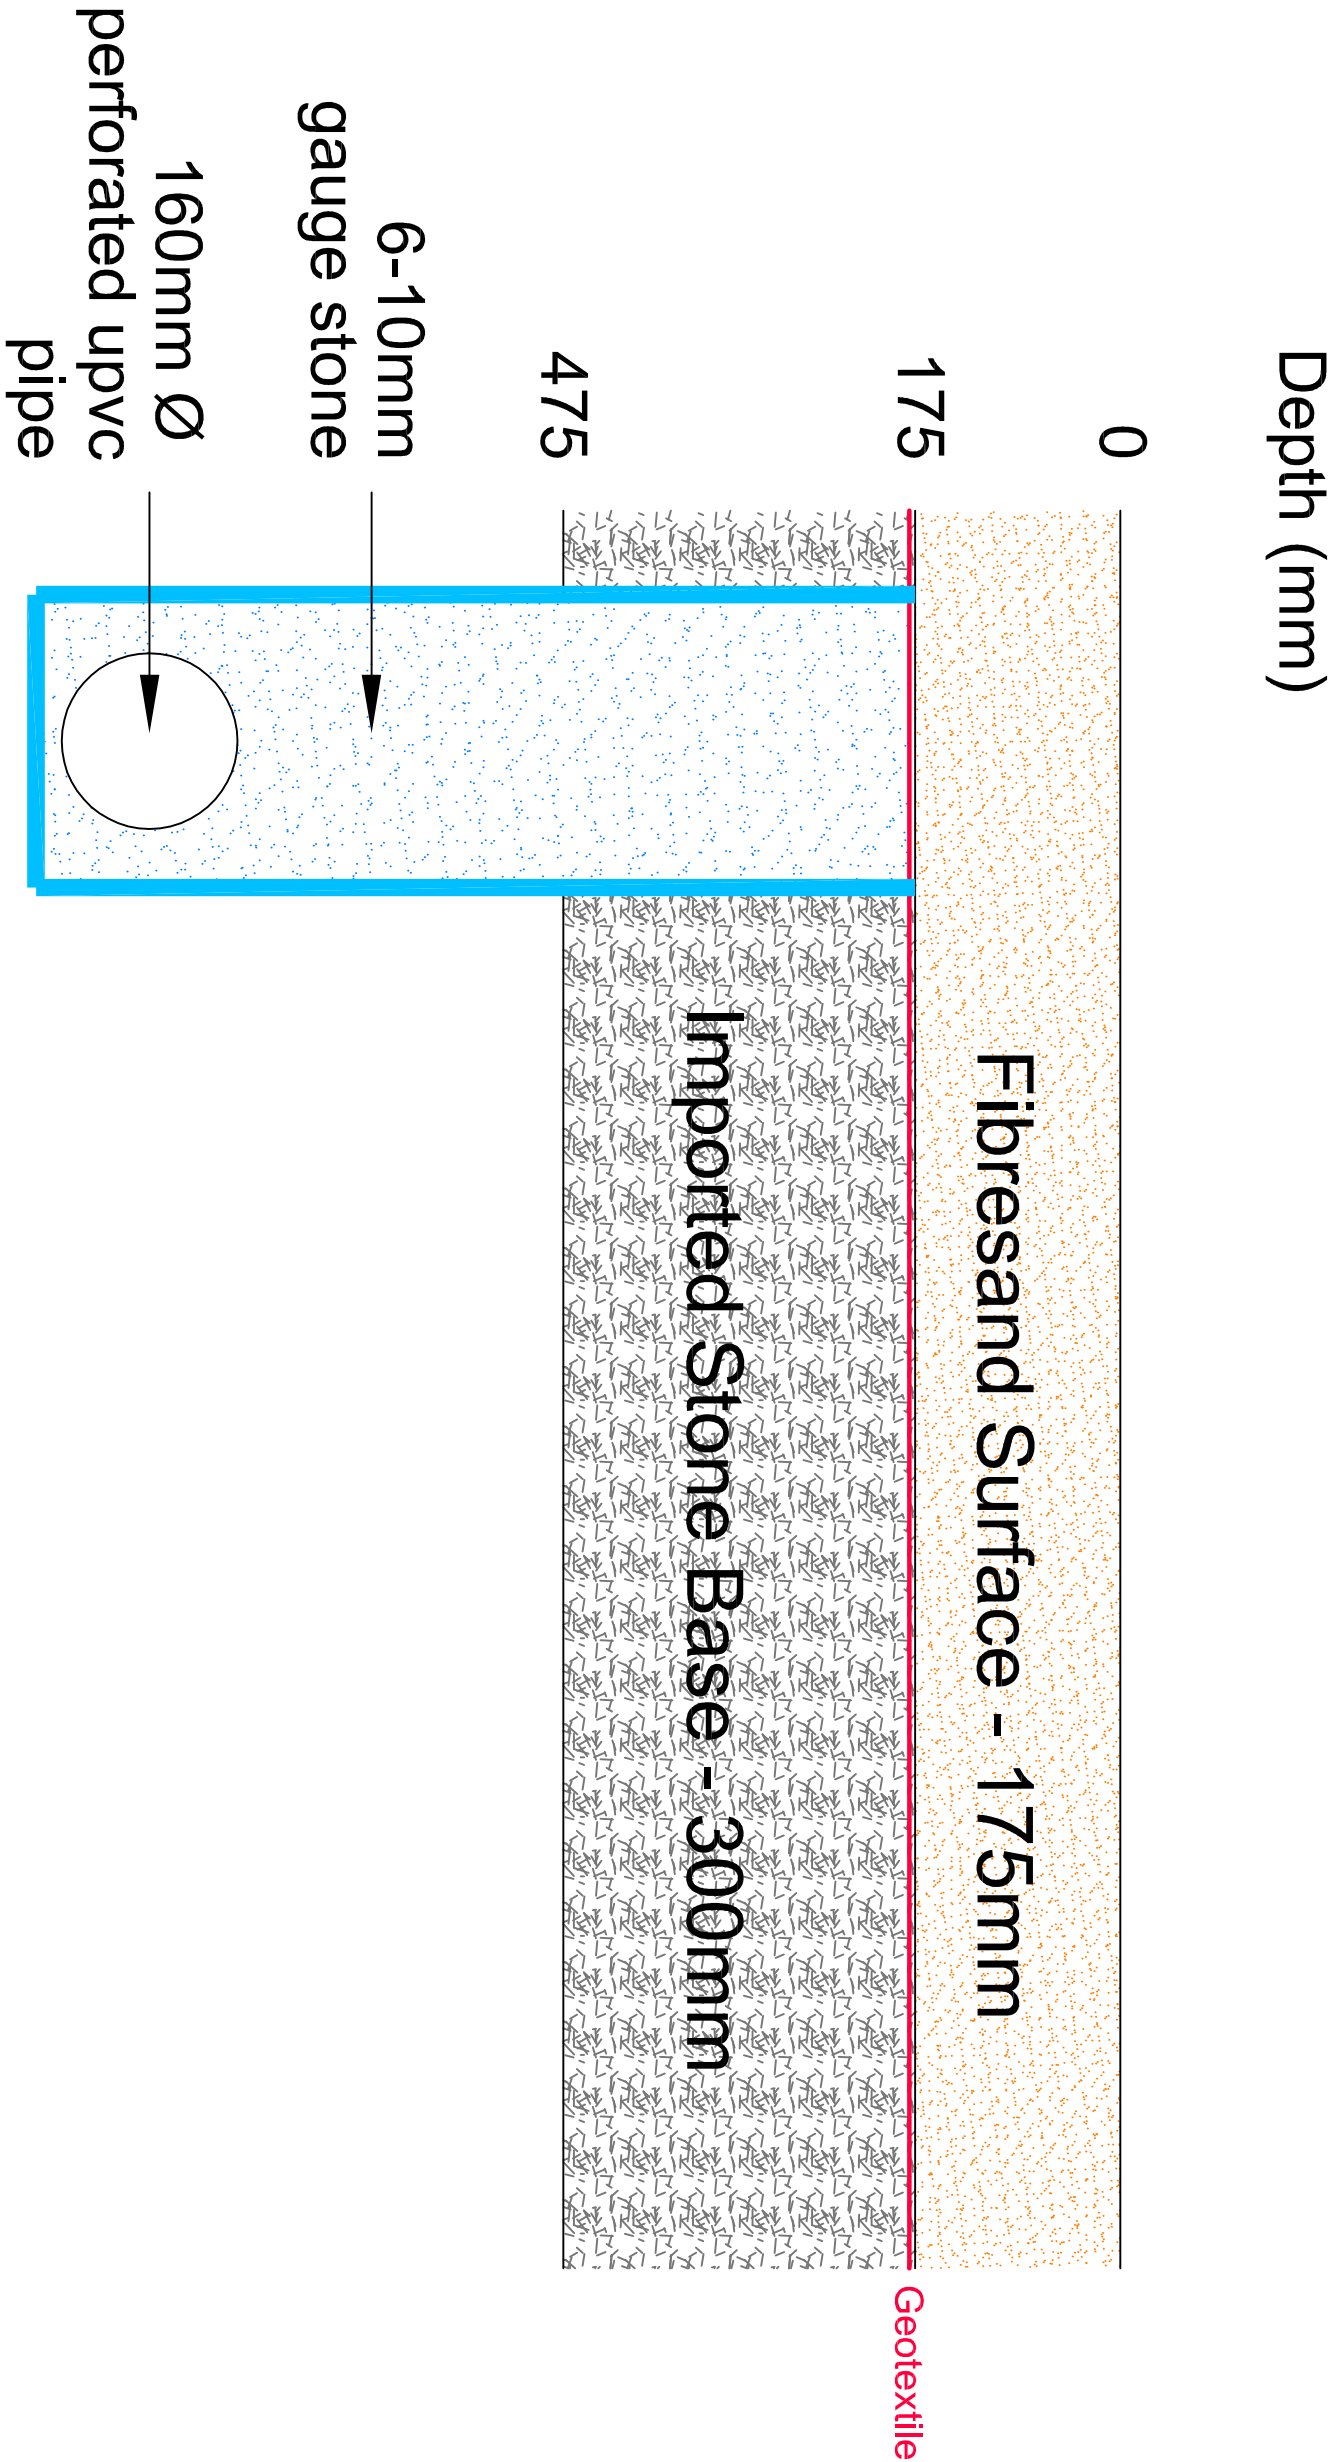

PSD AGROMOM LABREPORT Professional Sportsurf Design (North West) Ltd. 42 Gaistang Road, Preston, Lancs. PR1 1JA UK Tel: +44 (0)1772 894450 Fax: +44 (0)1772 894445 Email: consultation@psdesignnw.co.uk Website: www.psdagromom.com			
CLIENT ARENA RACING COMPANY			
PROJECT FONTWELL PARK RACECOURSE ALL WEATHER BEND			
DRAWINGS PROPOSED CONSTRUCTION PROFILE			
STATUS	PRELIM	Issued by	NYB
Project No	1311	Date	JULY 2016
Sheet Size	A3	Scale	NTS
		Drawing No	1311/003
		Revision	P1