




AL14/12

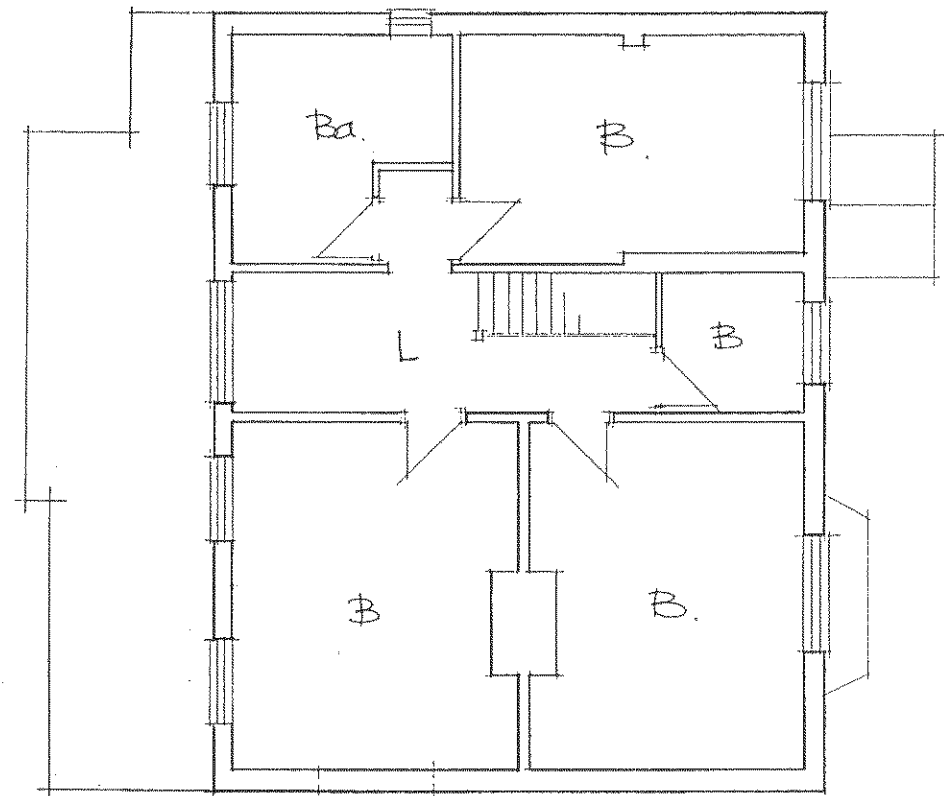


EXISTING FIRST FLOOR PLAN 1:100

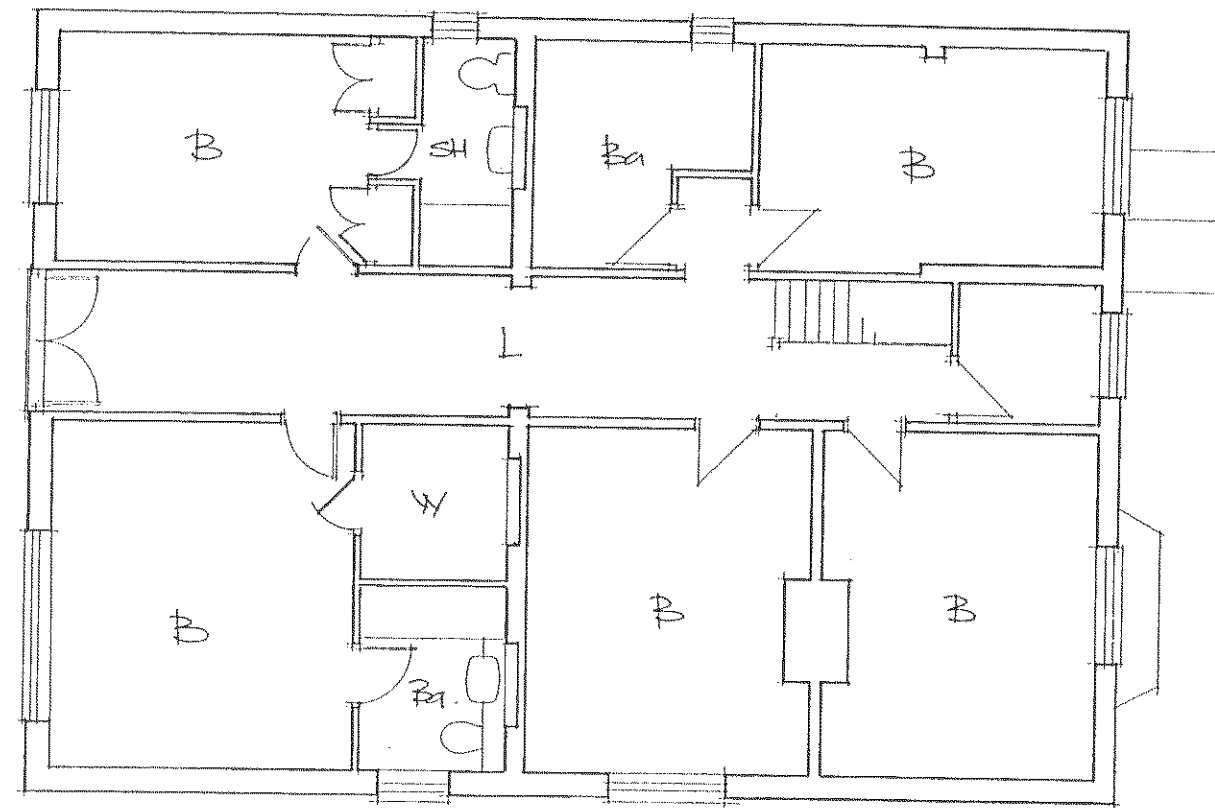

PROPOSED FIRST FLOOR PLAN 1:100

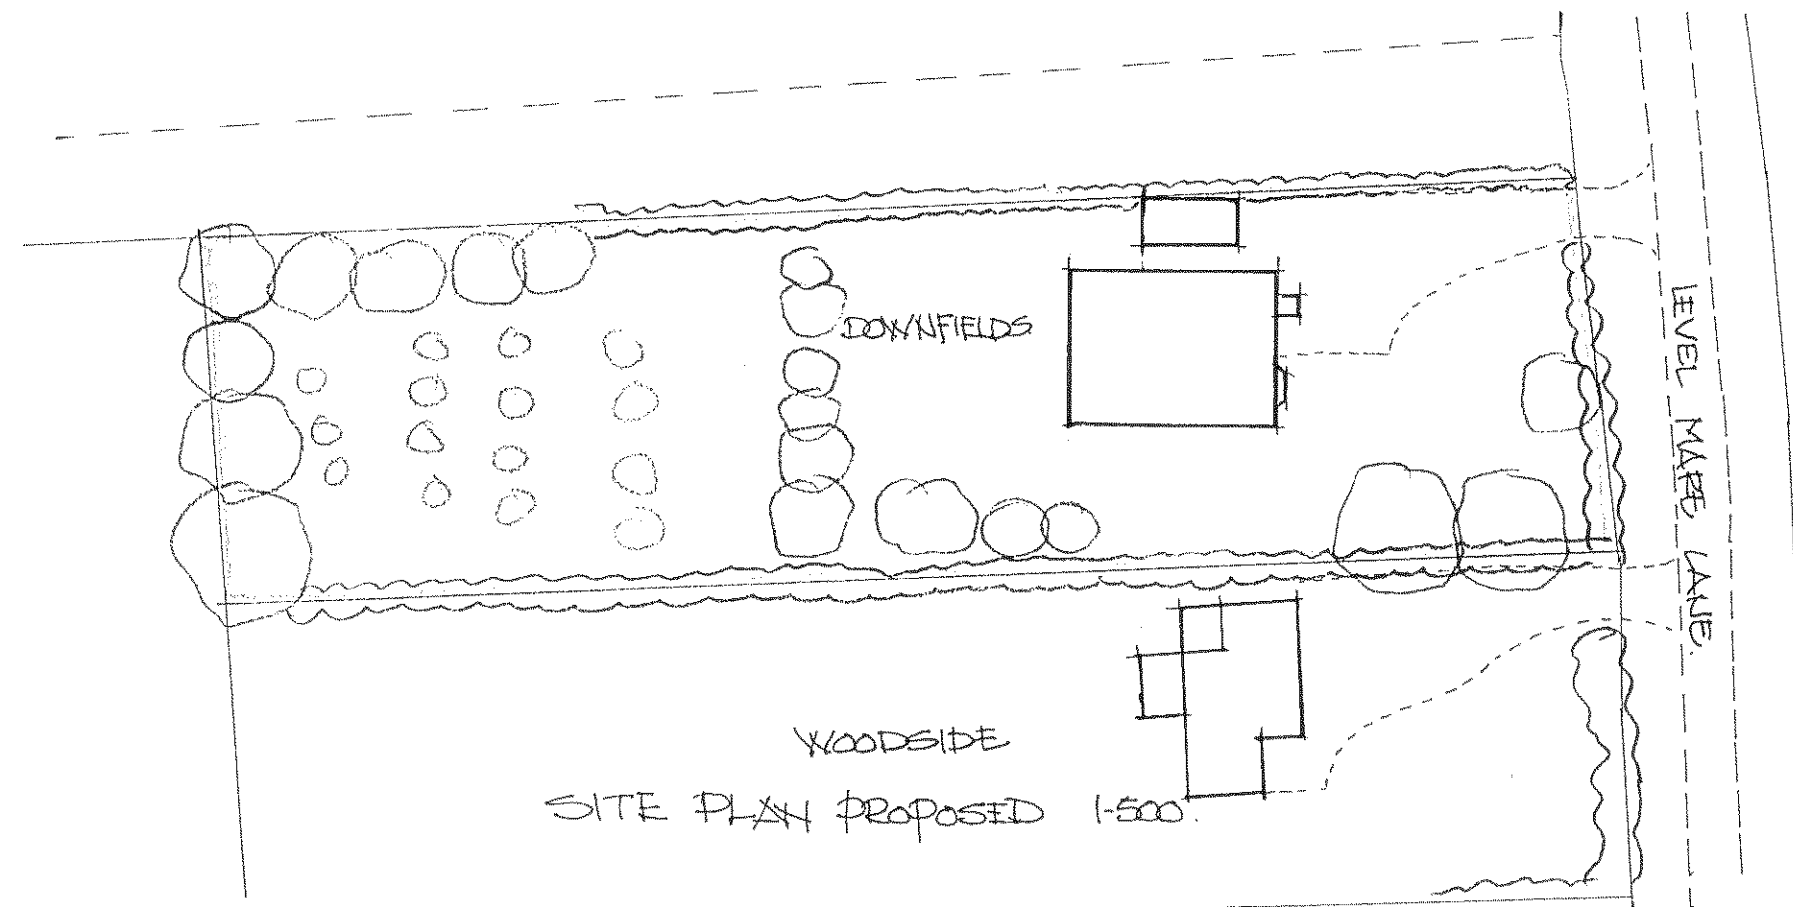

WOODSIDE
SITE PLAN PROPOSED 1:500

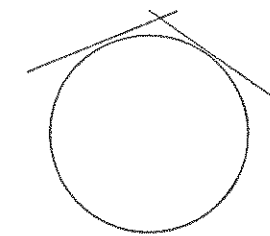

FIRST FLOOR PLANS - SITE PROPOSED

DOWNFIELDS
LEVEL MARE LANE
EASTERGATE

FEB 12
DET 2.