



AL14/12


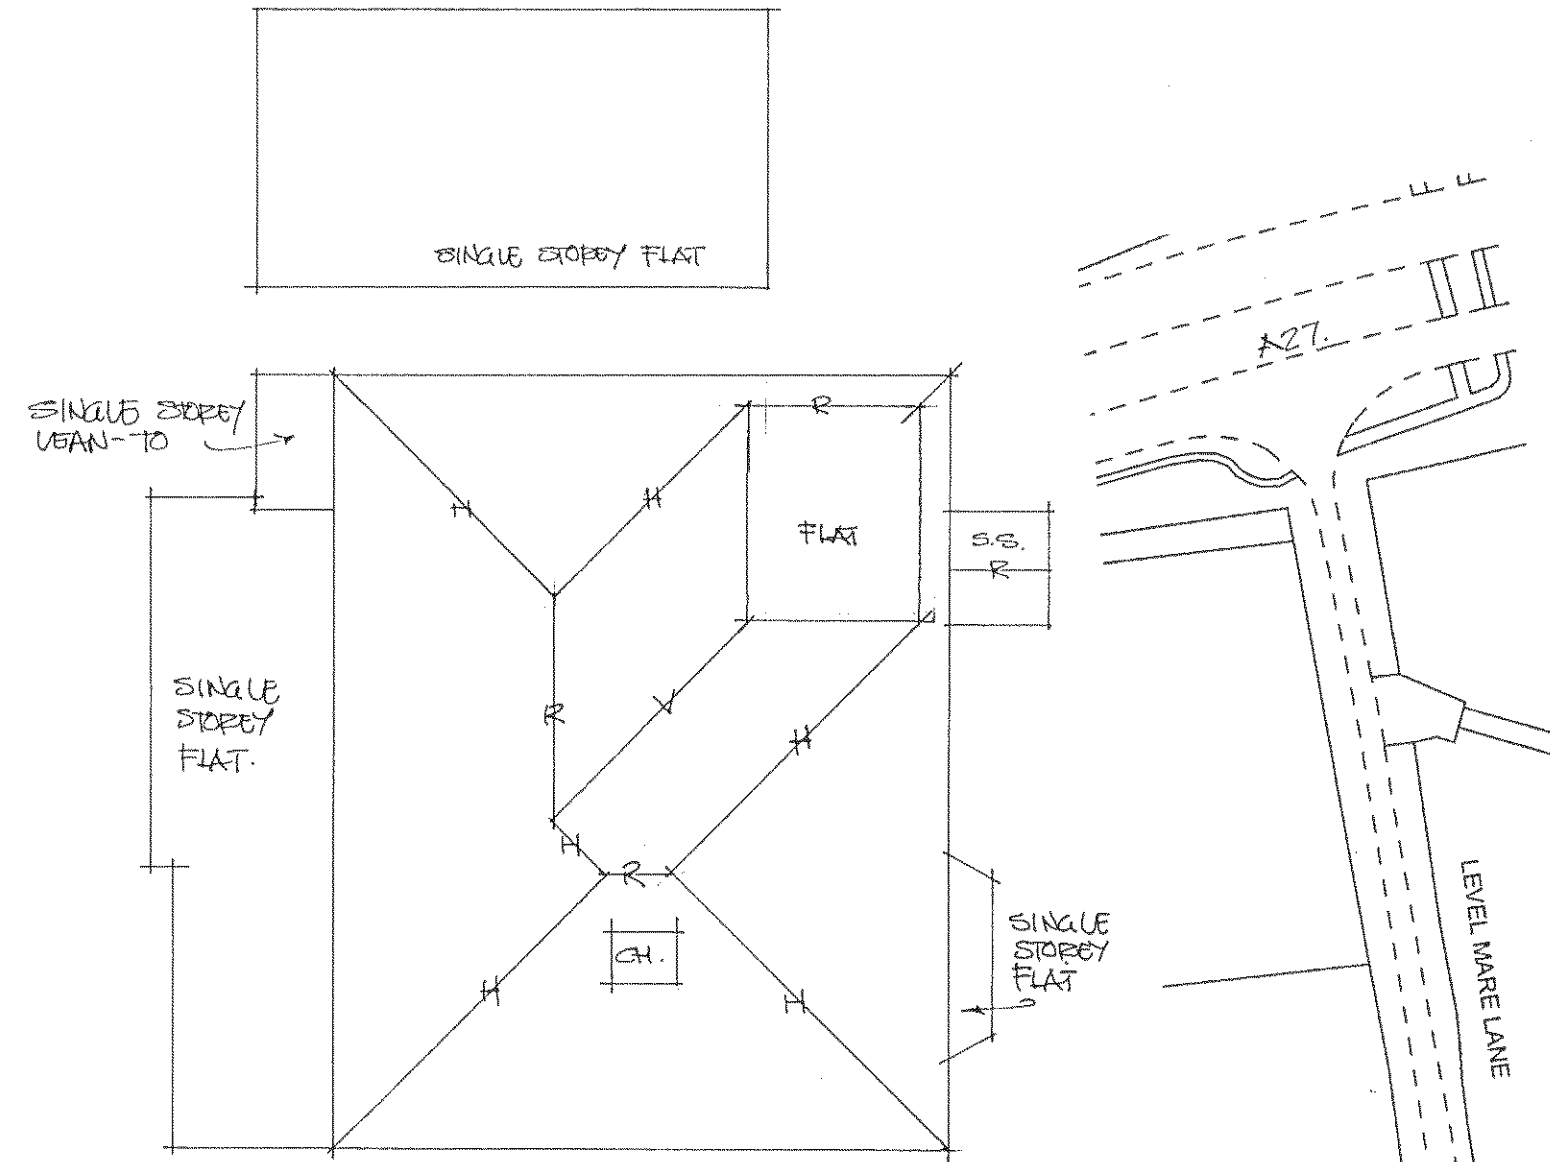


EXISTING ROOF PLAN 1-100.

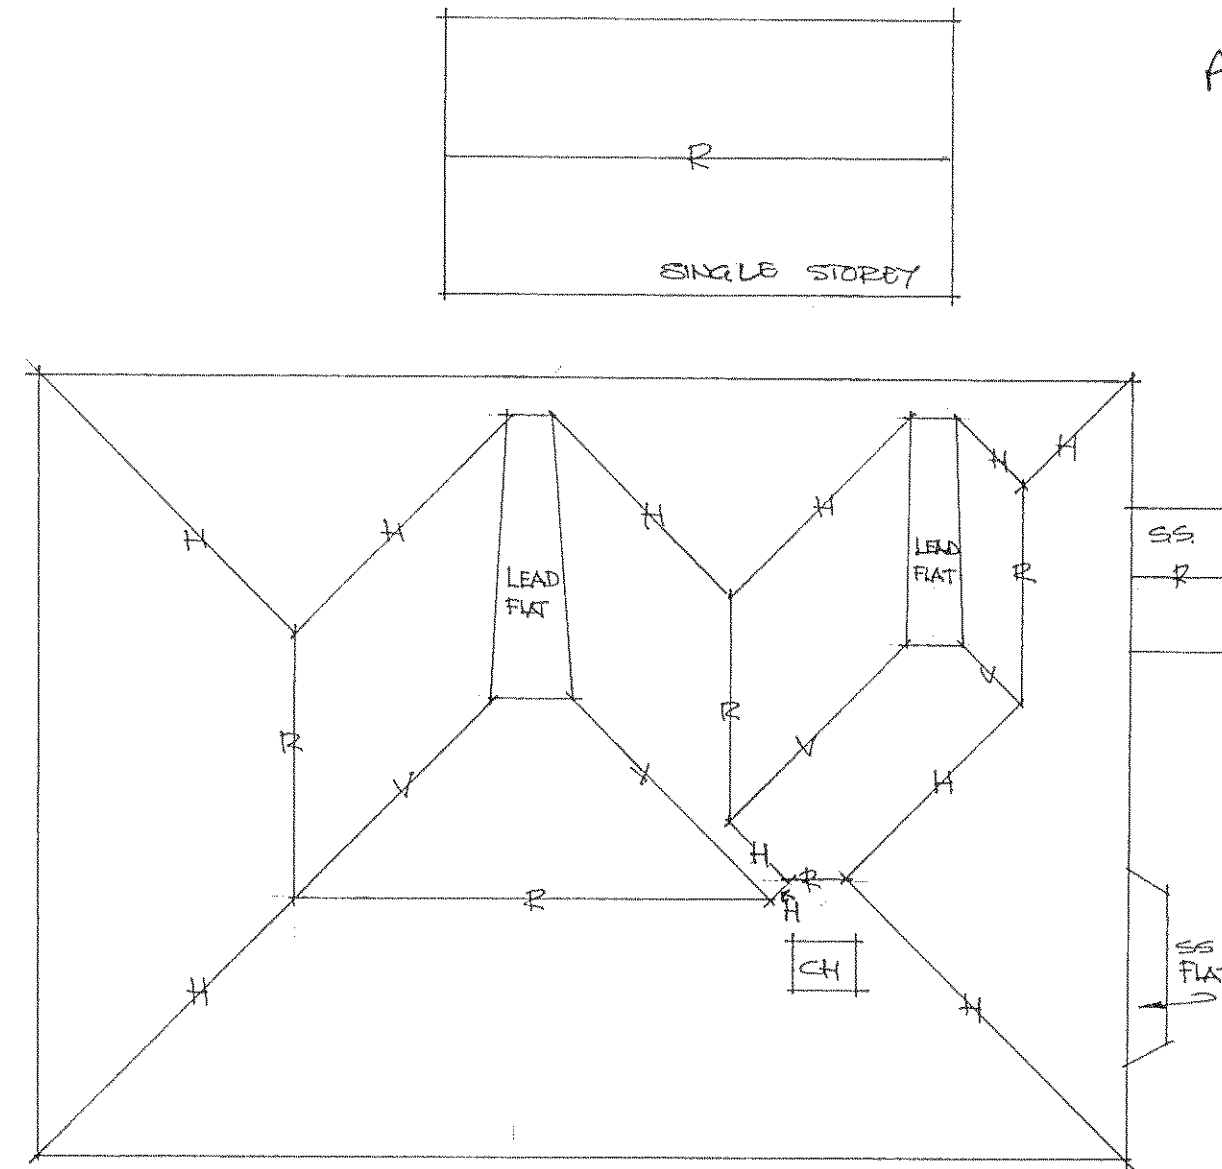

PROPOSED ROOF PLAN 1-100.

KEY
 R RIDGE
 H HIP
 V VALLEY
 CH CHIMNEY
 SS SINGLE STOREY
 ALL 2 STOREY EXCEPT WHERE NOTED.

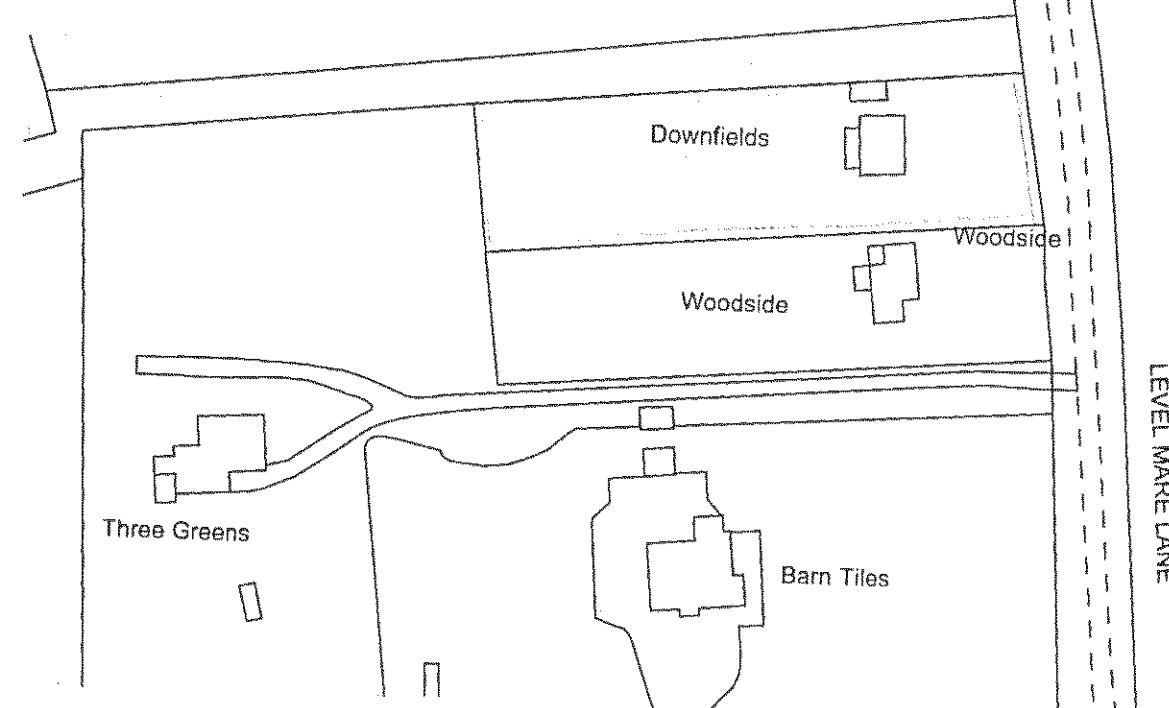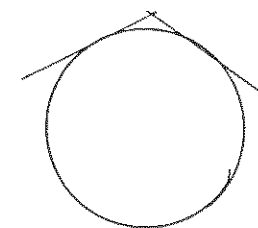

LOCATION PLAN 1-1250

ROOF PLANS - LOCATION PLAN

DOWNFIELDS
 LEVEL MARE LANE
 EASTER GATE

FEB 12
 DRG 5.