




AL/14/12.

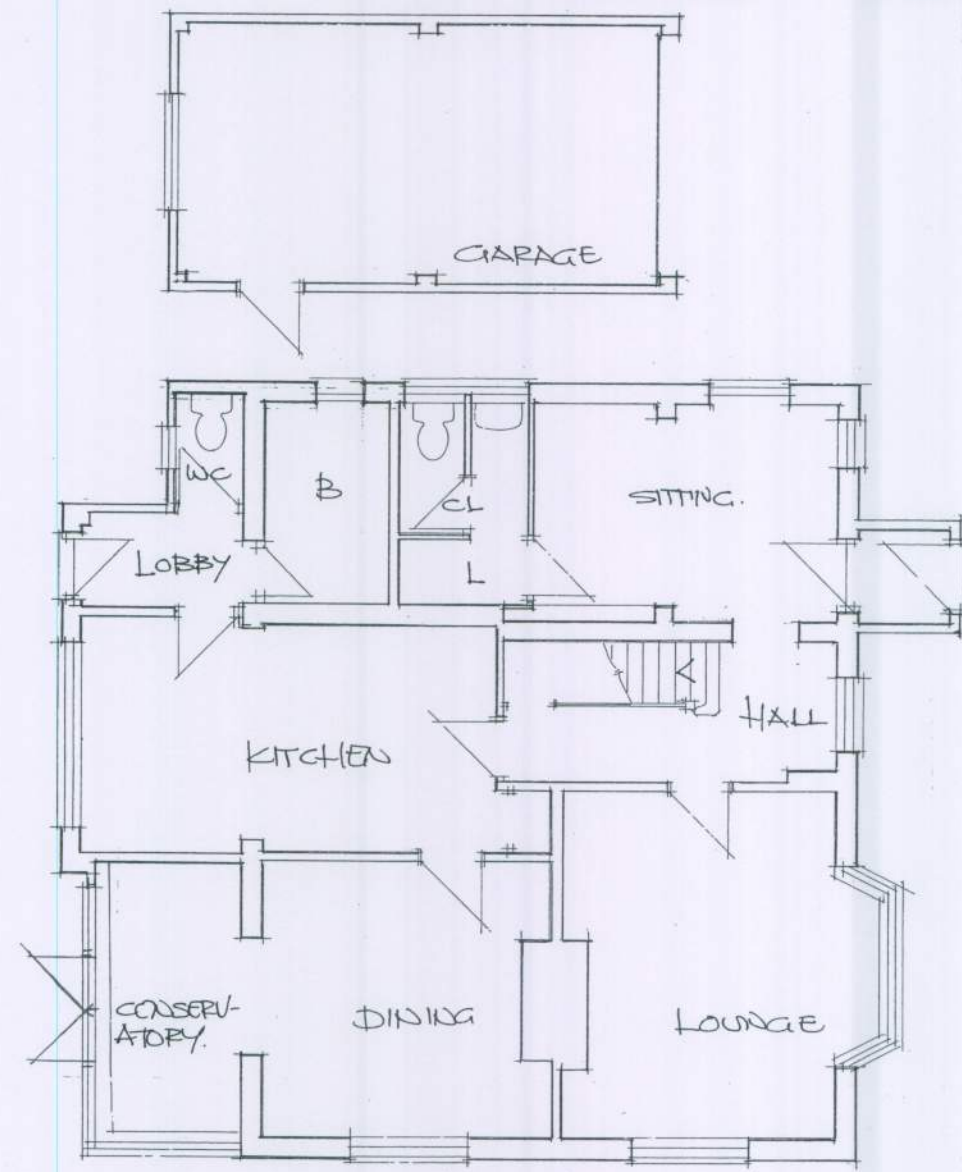

EXISTING GROUND FLOOR PLAN 1-100

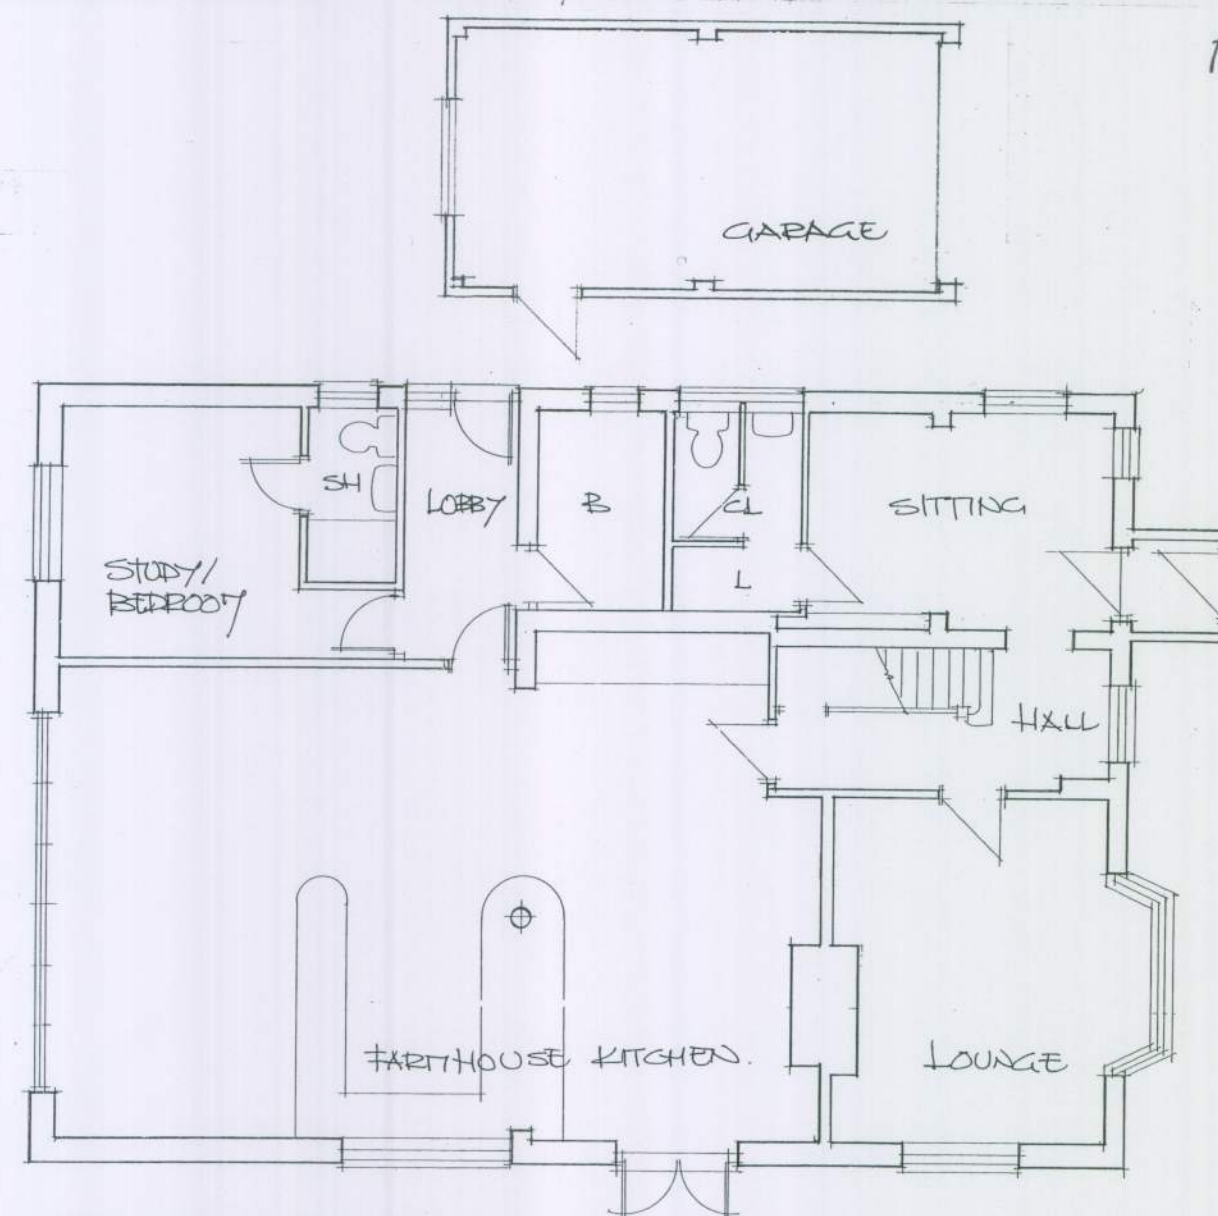

PROPOSED GROUND FLOOR PLAN 1-100

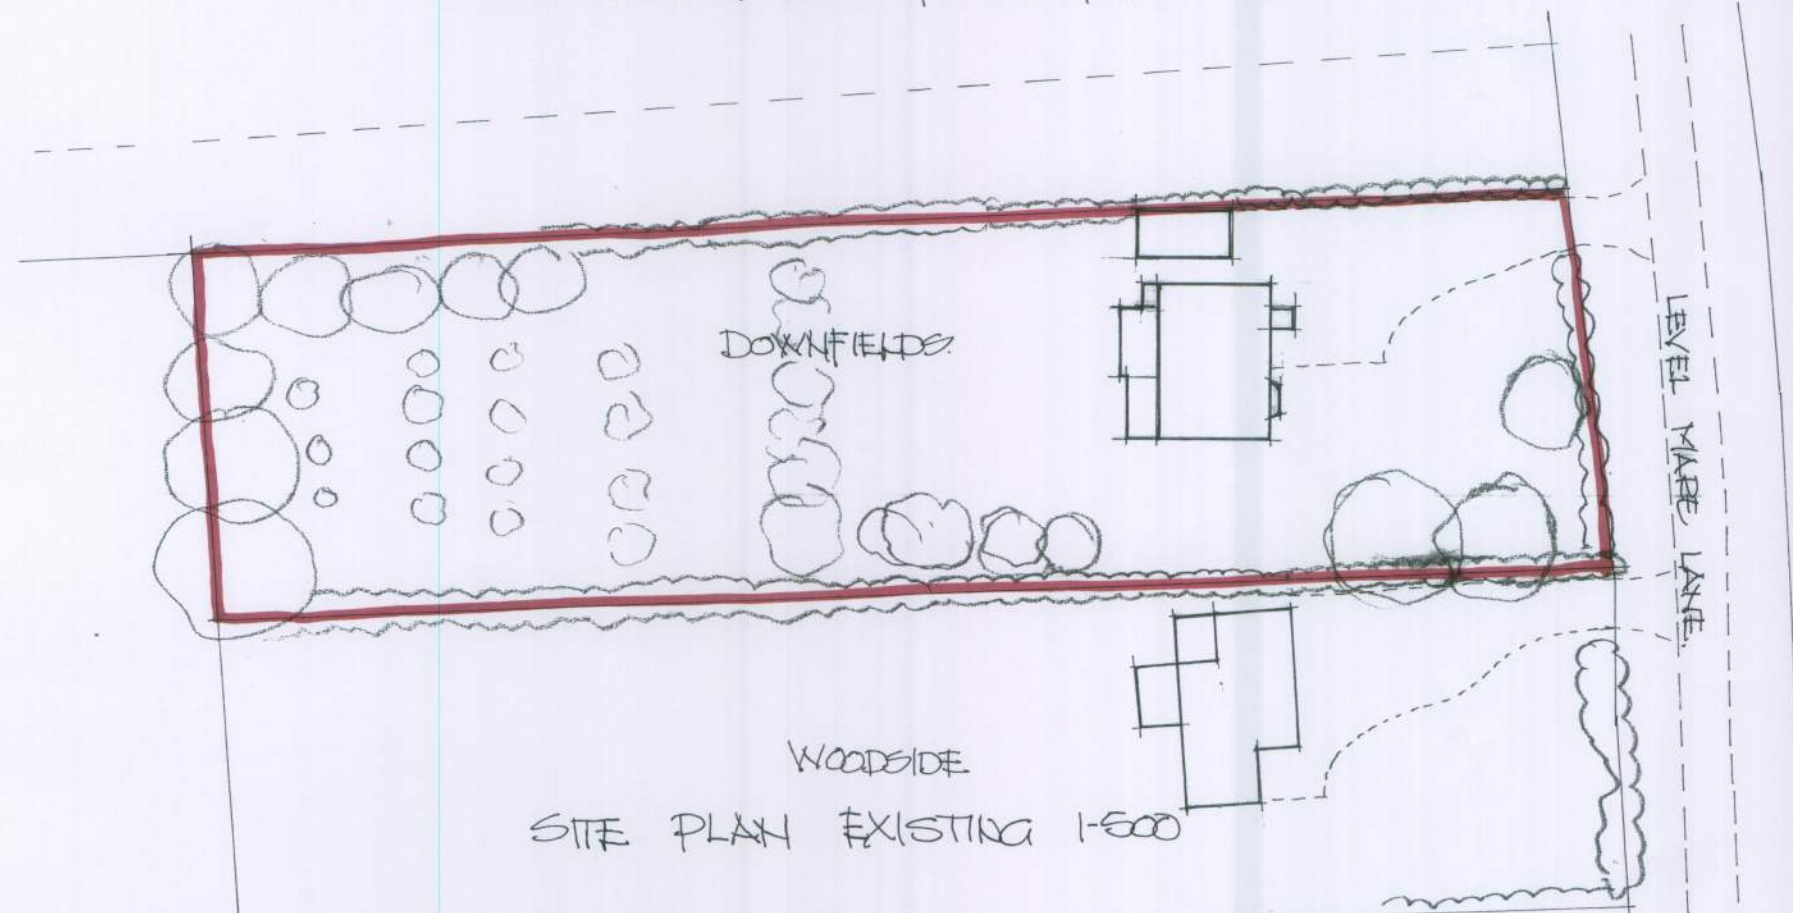

WOODSIDE
SITE PLAN EXISTING 1-500

CONSERVATORY DOORS ADDED 20.2.12. A
GROUND FLOOR PLANS - SITE EXISTING
DOWNFIELDS
LEVEL MARE LANE
EASTERGATE.

FEB 12
DRG 1A