


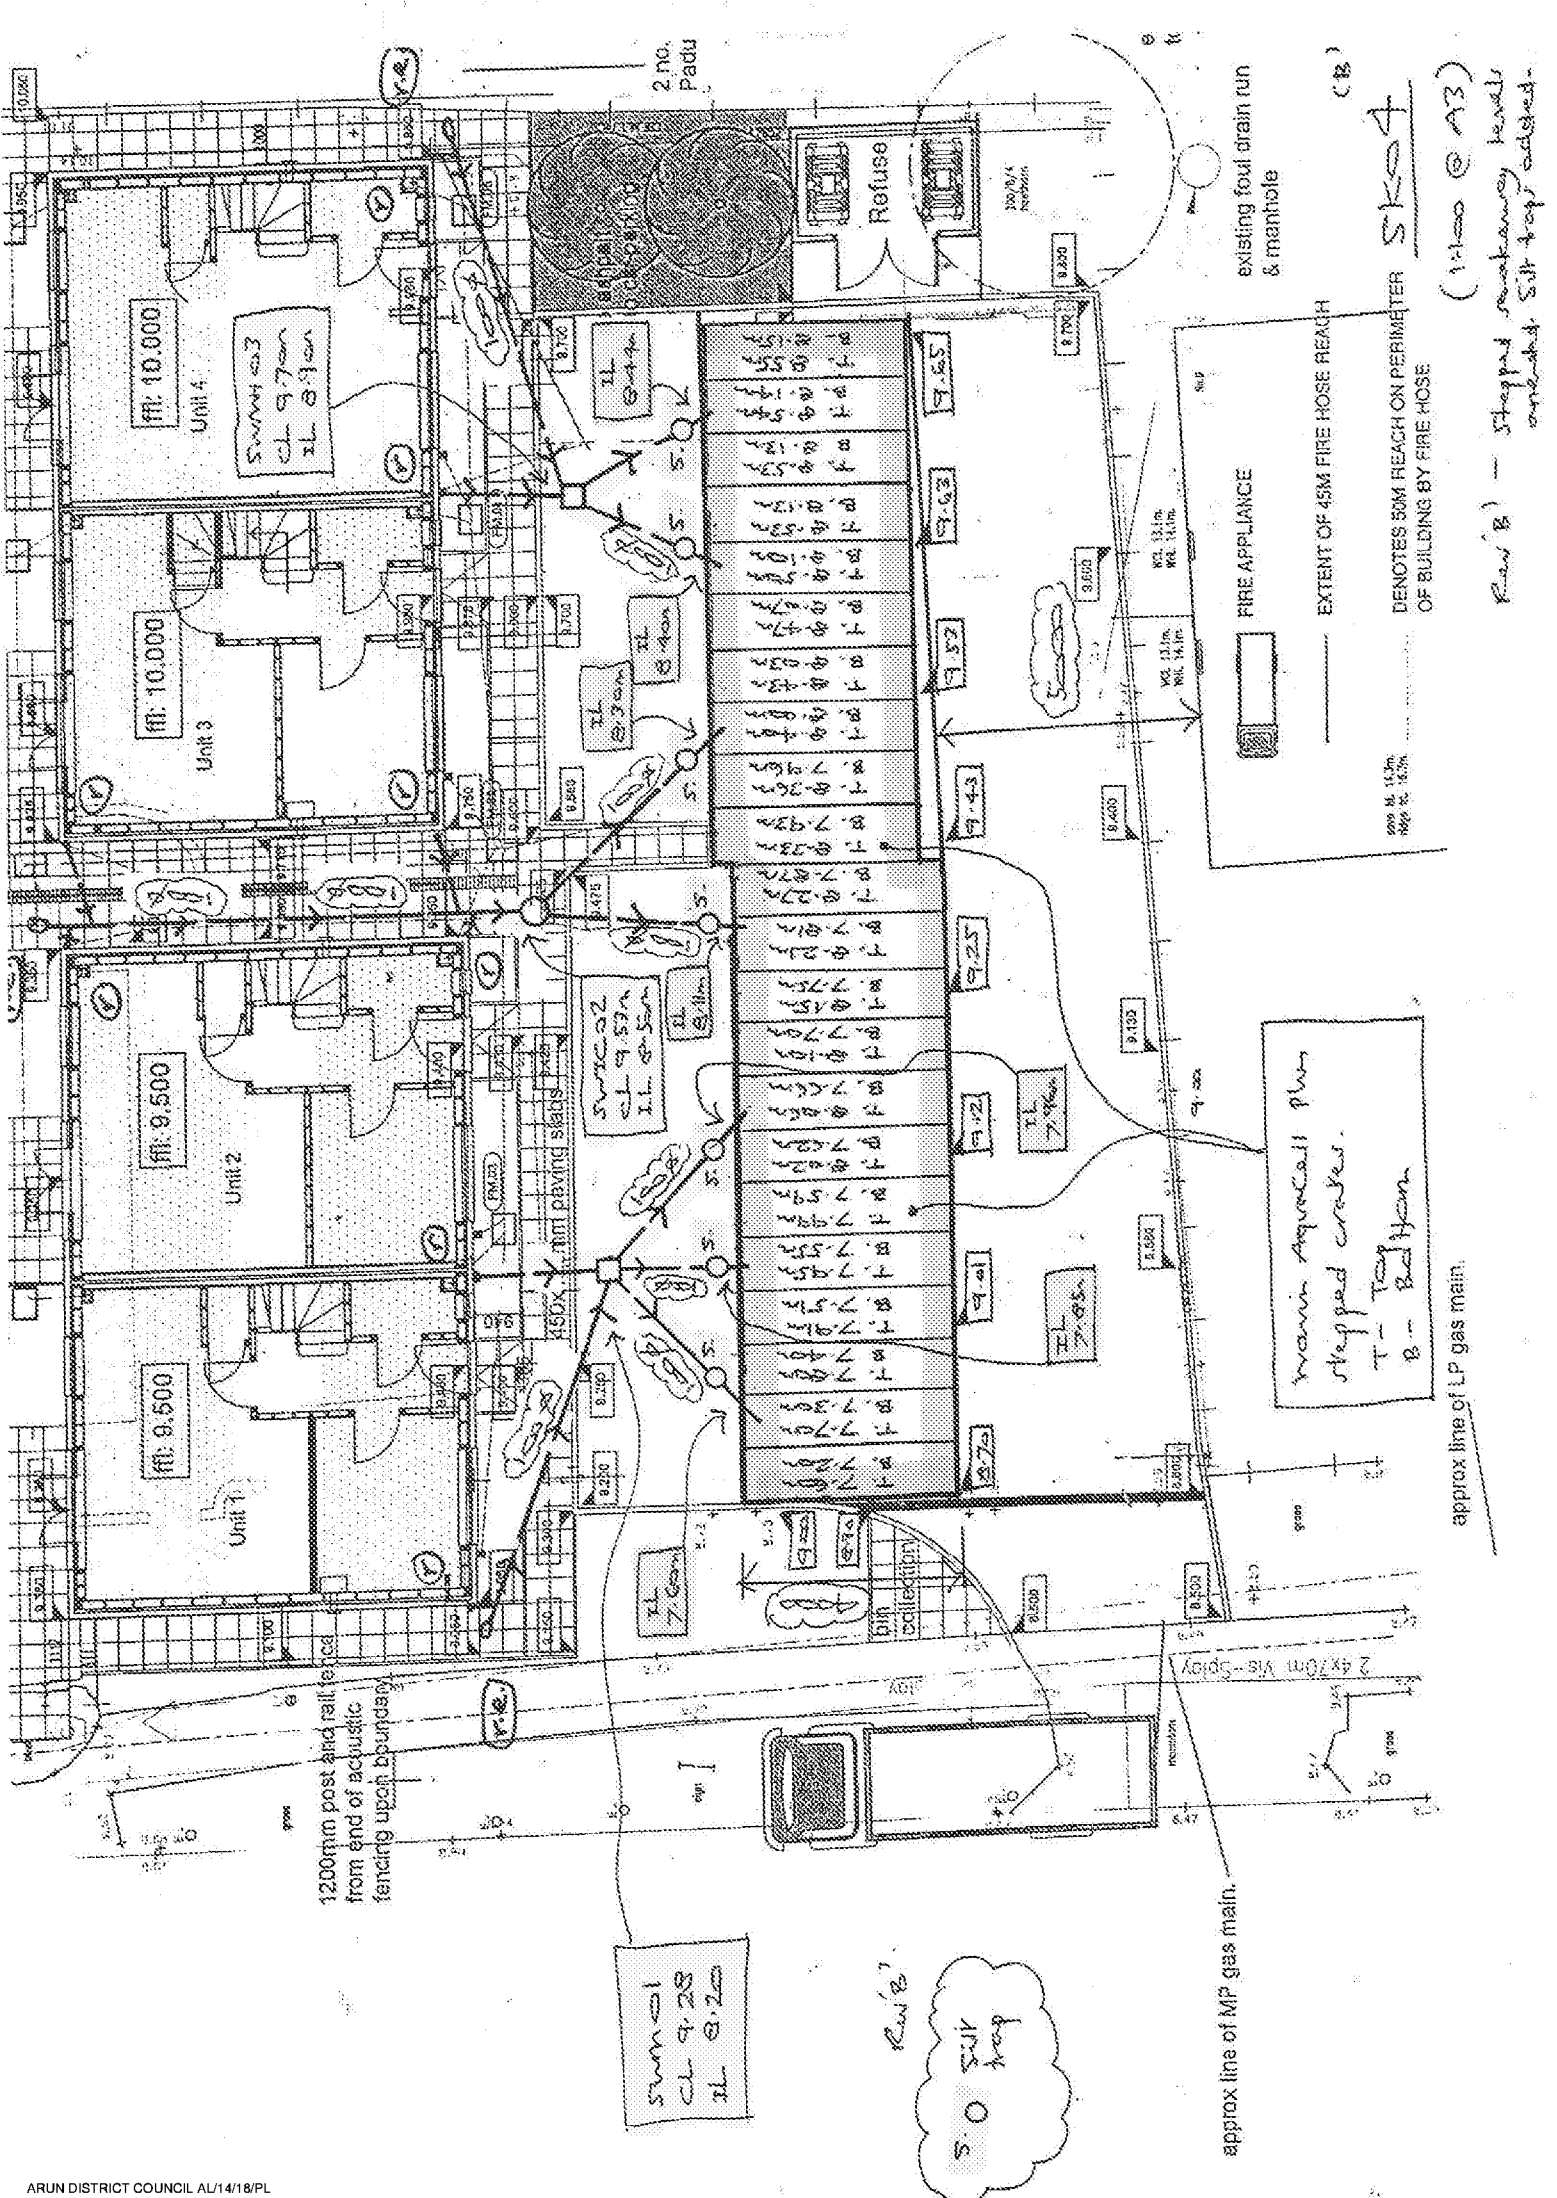



stephen penfold associates
civil and structural engineers

unit 8, northam business centre, princes street, northam
southampton, hants. so14 5tp
tel: (023) 8025 2546 fax: (023) 8033 0995 email: stephen@spa-engineers.co.uk
email: james@spa-engineers.co.uk

Project No: 17119


Sheet No: UK06/A

Date: 7th 17

Project: The Gateham

By: [Redacted]

2nd layer of 12mm
polythene impermeable
layers @ 3m-4m intervals

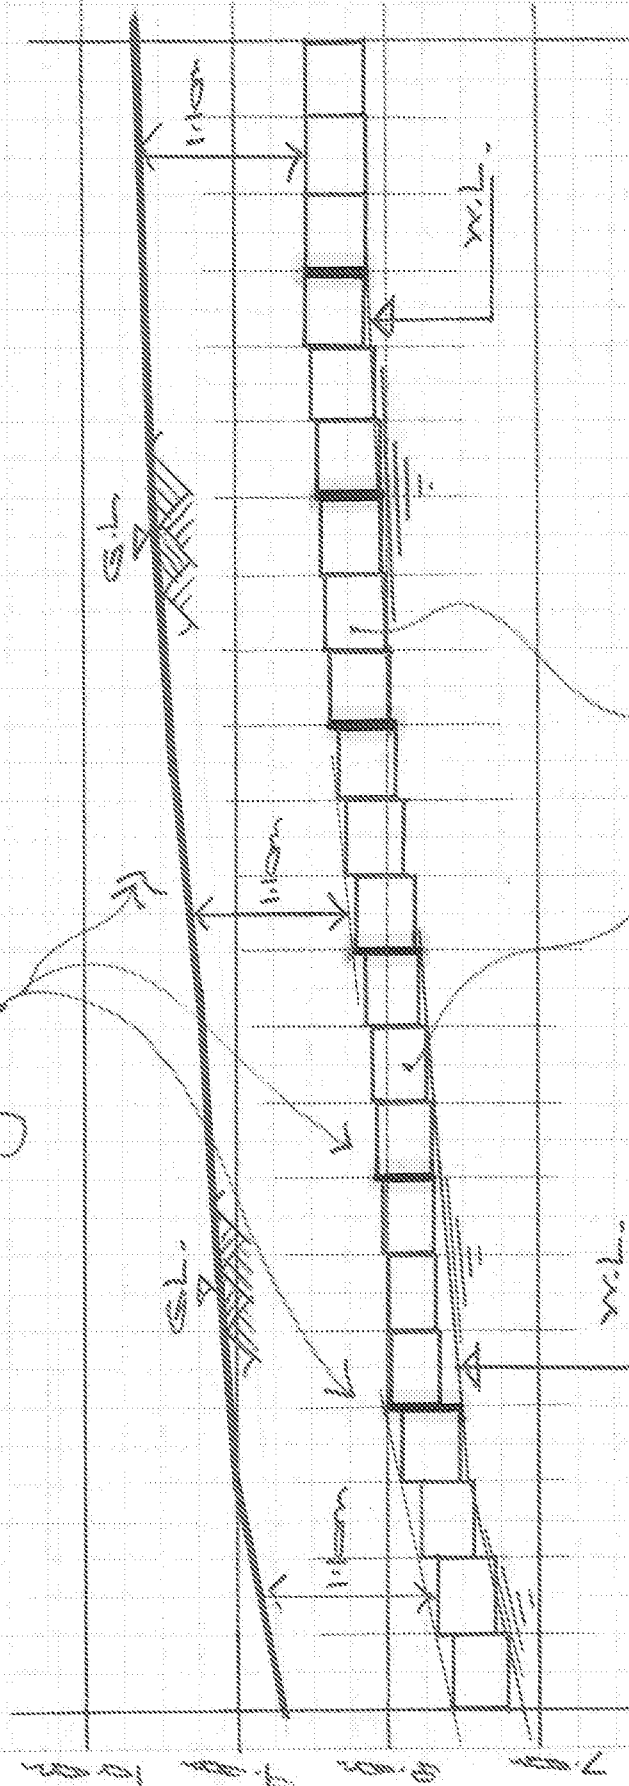


Rev 'A' - 17.7.17

Water trapped for
crater stopped.
Minimum cover 1:10m
Crater installed in
accordance with
manufacturer's recommendations

LONGITUDINAL SECTION SECTION A-A

1:100
Scale

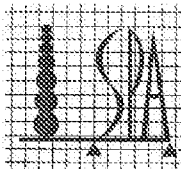

stephen penfold associates
civil and structural engineers

unit 8, northam business centre, princes street, northam
southampton, hants. so14 5rp
tel: (023) 8023 2346 fax: (023) 8023 0593 email: stephen@spa-engineers.co.uk
email: james@spa-engineers.co.uk


Project No: 17119

Sheet No: 5K07

Date: 12/11/17

Project: Th Gateham.

By: [Redacted]

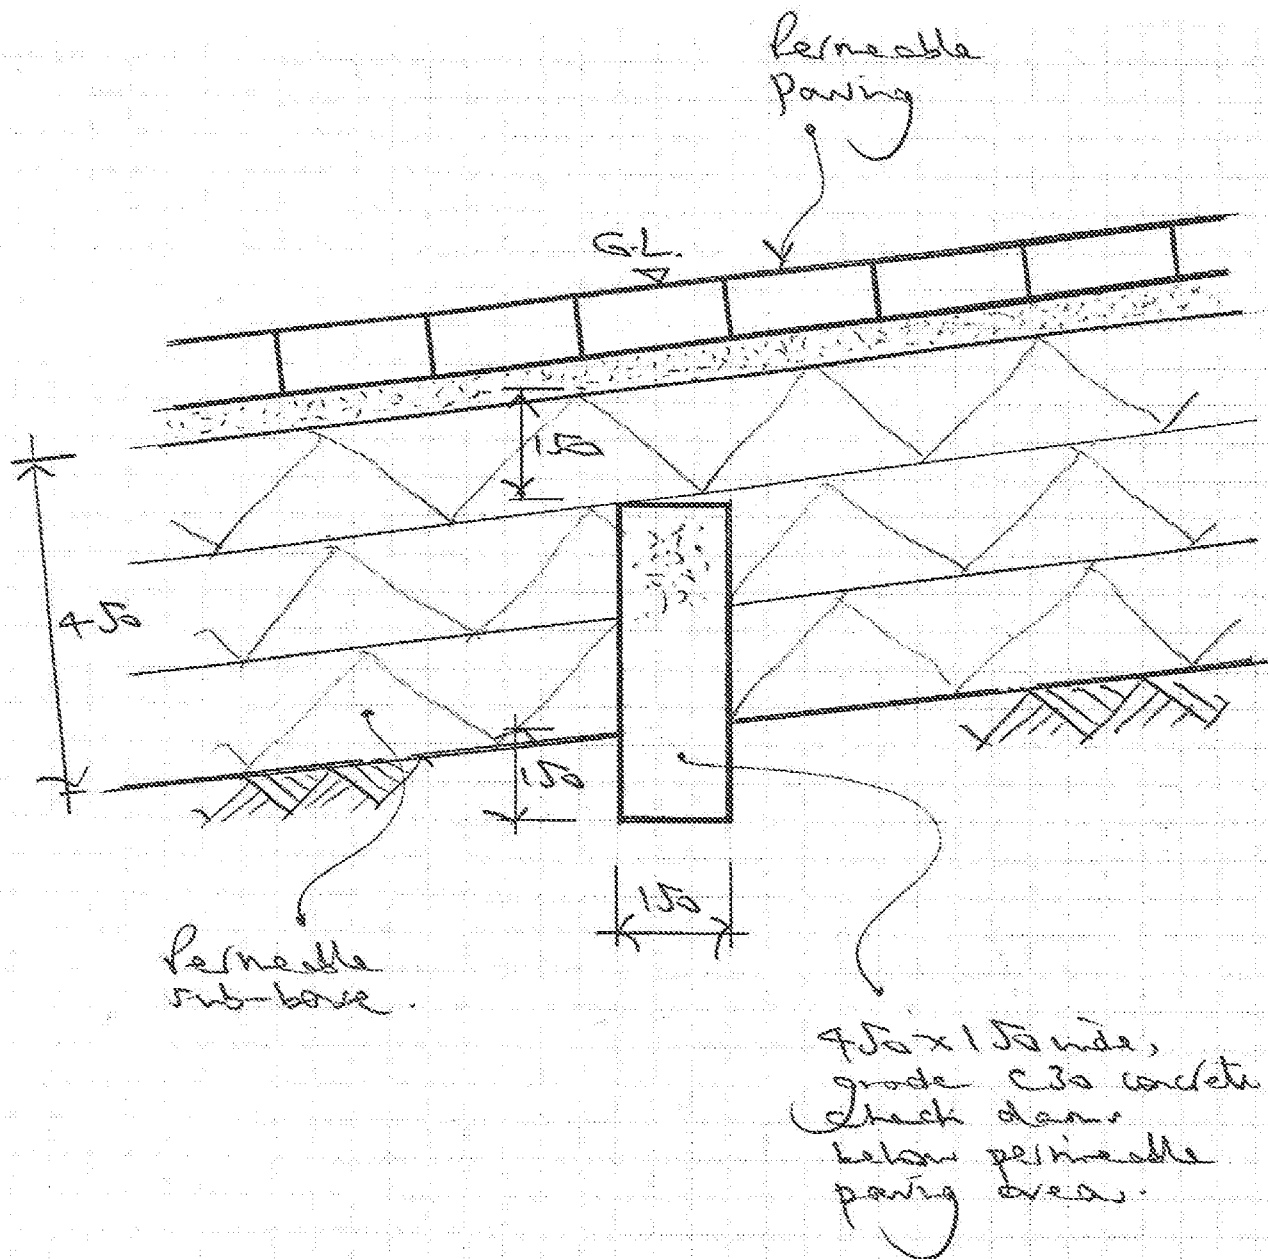

CHECK DAMS IN PERMEABLE
PAVEMENTS.