

Planning and Development Services
Arun District Council
Arun Civic Centre
Maltravers Road
Littlehampton
West Sussex
BN17 5LF

Developer Services
Southern Water
Sparrowgrove House
Sparrowgrove
Otterbourne
Hampshire
SO21 2SW

[REDACTED]
Your Ref

AL/14/18/DOC

Our Ref

PLAN-022011

Date

08/03/2018

Dear Sirs,

Proposal: Approval of matters reserved by condition imposed under AL/99/15/PL relating to condition 9-foul & surface water sewerage disposal.
Site: The Gatehouse, Lidsey Road, Woodgate PO20 3ST.
AL/14/18/DOC

Thank you for your letter of 23/02/2018.

Southern Water would have no objections to discharge condition 9 relating to foul drainage.


The Council's Building Control officers/technical staff and the Environment Agency should be consulted regarding the discharge condition 9 for surface water disposal.

Yours sincerely,

A black rectangular box redacting the signature of the Developer Services representative.

Developer Services

SOUTHERN WATER

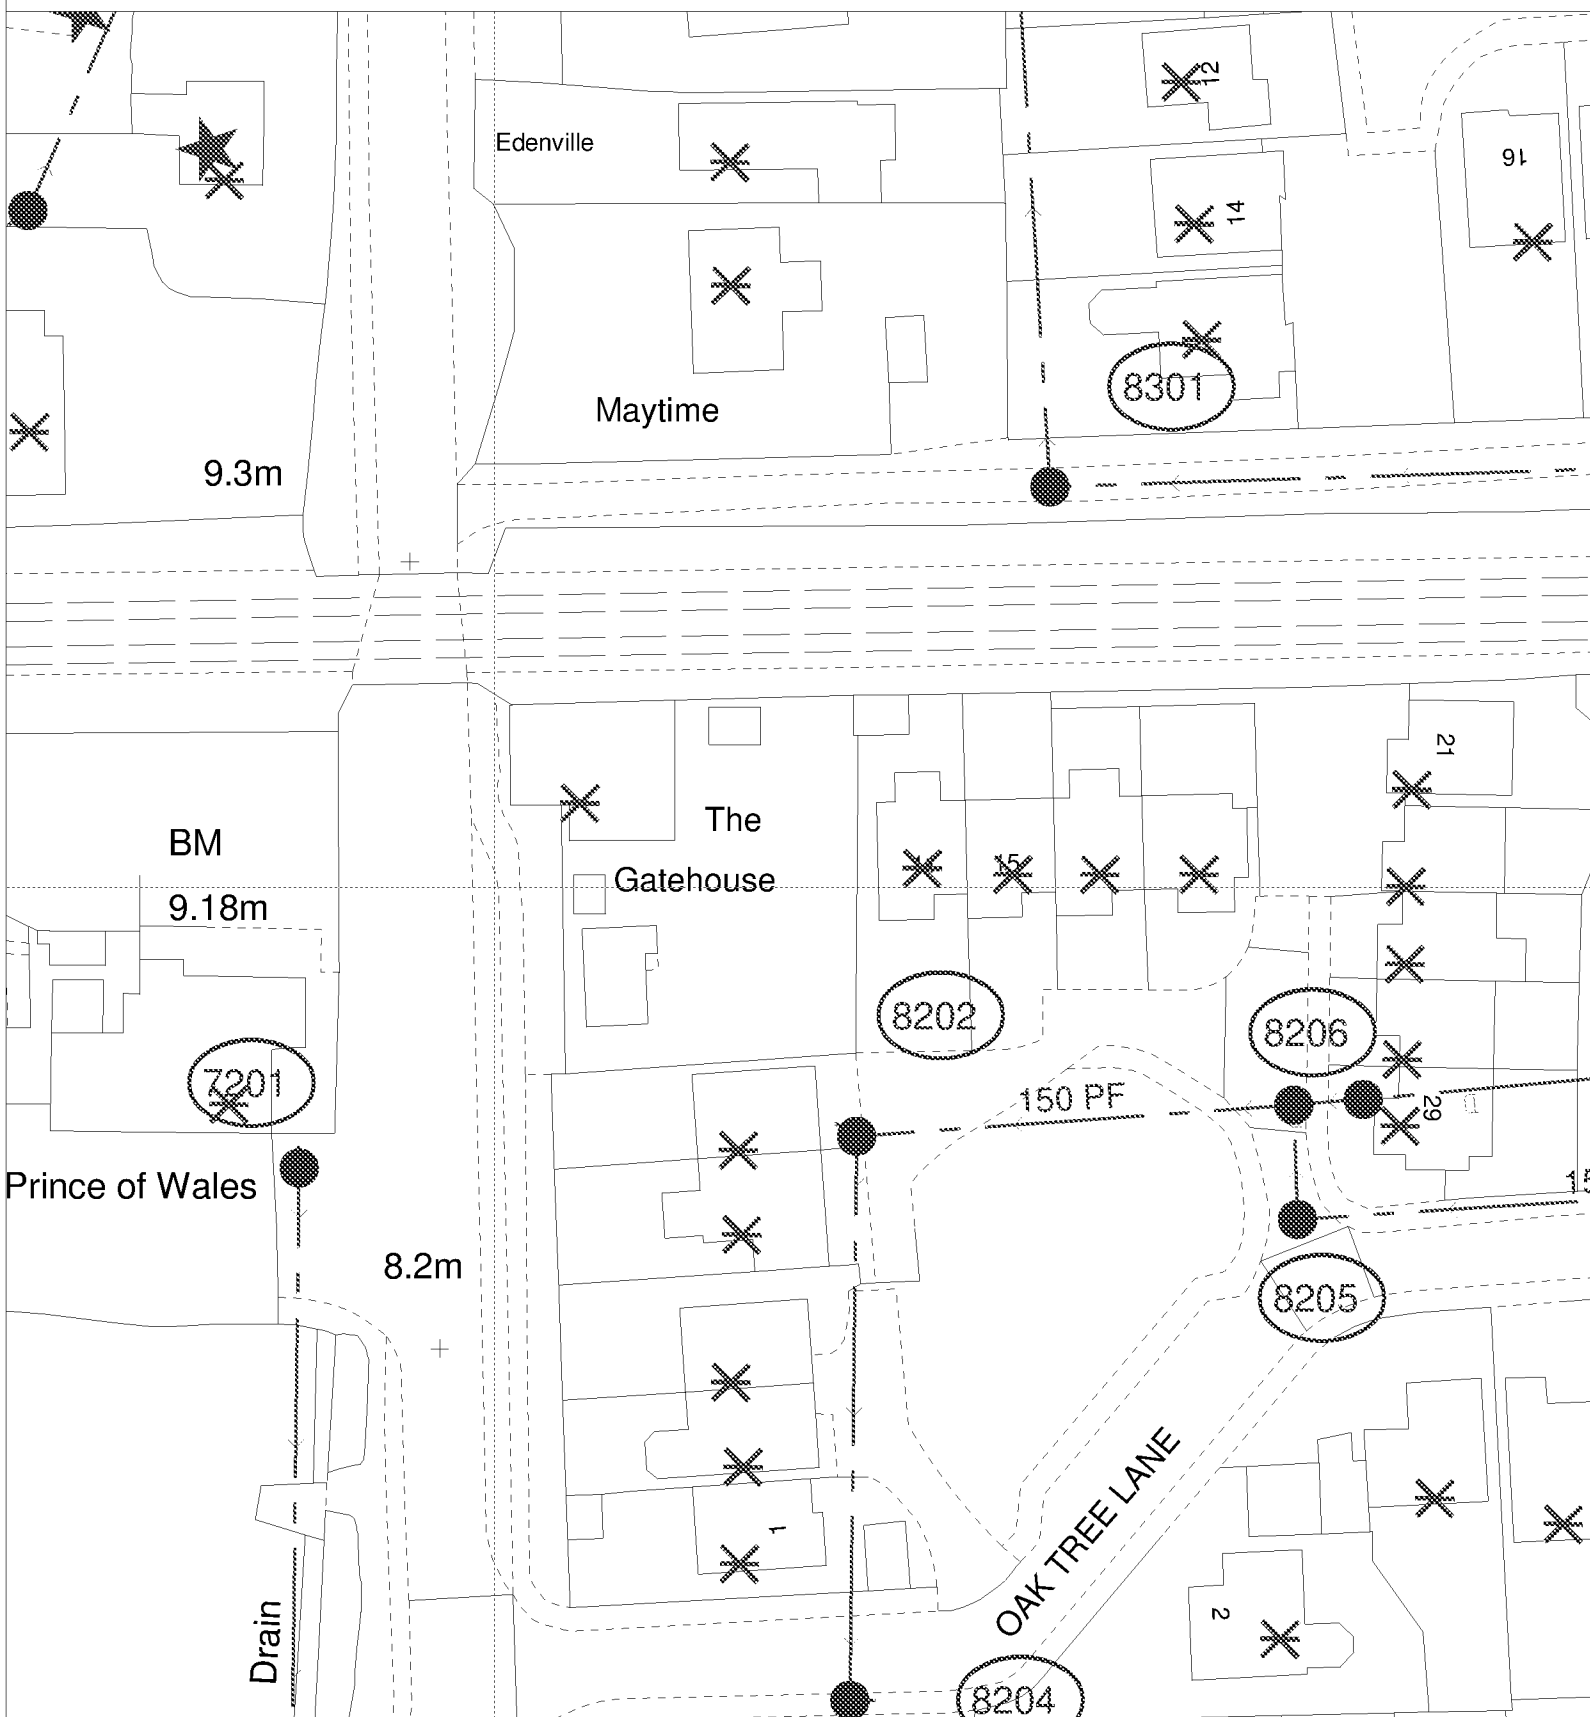

The positions of pipes shown on this plan are believed to be correct, but Southern Water Services Ltd accept no responsibility in the event of inaccuracy. The actual positions should be determined on site.

Based upon Ordnance Survey Digital Data with the permission of the controller of H.M.S.O. Crown Copyright Reserved Licence No. WU 298530

O.S. REF: SU9304SE

Scale: 1:625

Screen Print

ARUN DISTRICT COUNCIL AD/14/18/00C

WARNING: BAC pipes are constructed of Banded Asbestos Cement

WARNING: Unknown (UKC) materials may include Banded Asbestos Cement



Printed By: banuh

Date: 16-2-2018

Southern Water MapGuide Browser

Requested By:

N