

HAMBLETON DISTRICT COUNCIL Ref:21023/ASA

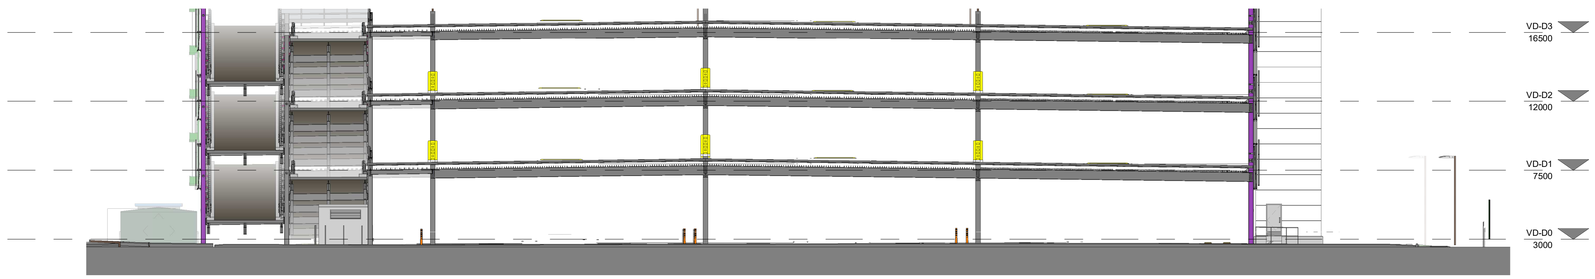


C | Section C-C
1 : 200



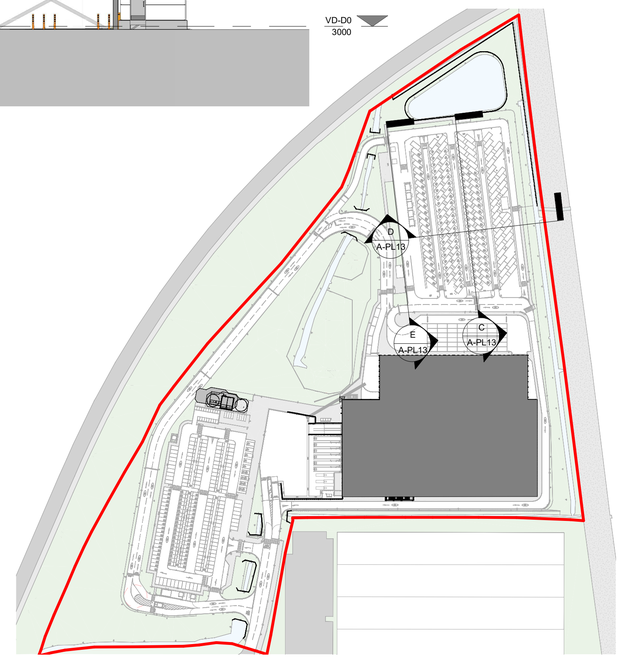

Reference Plan
1 : 2000


D | Section D-D
1 : 200

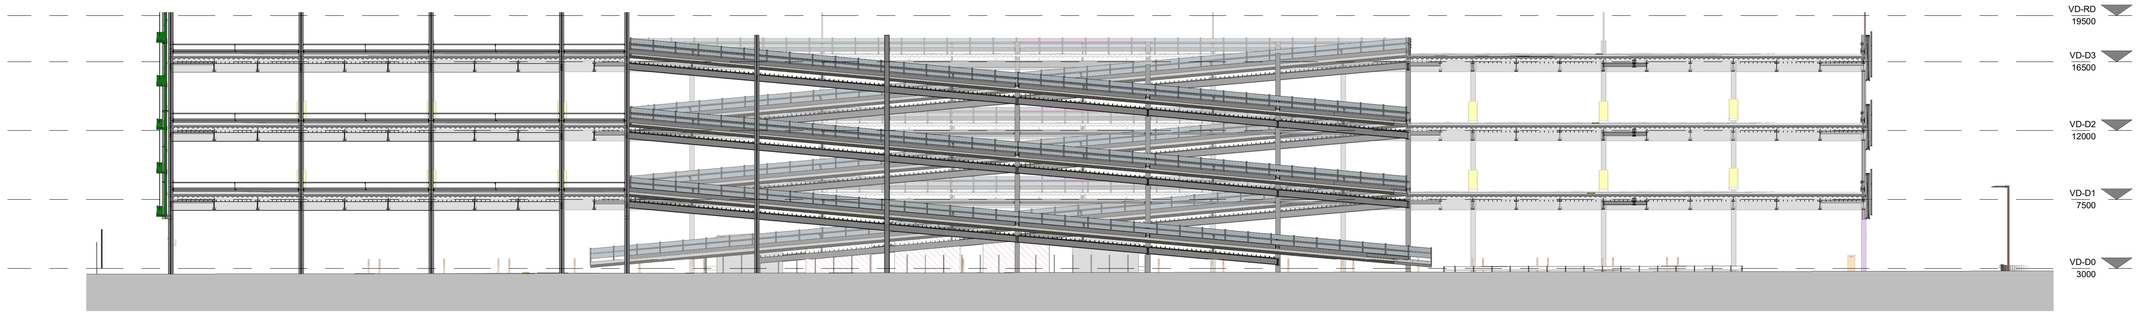

E | Section E-E
1 : 200

Scale for planning purposes only
ashton smith to be notified of discrepancies in figured dimensions
Contractors must check all dimensions from site
This drawing is copyright and is for use on this site only
This drawing is to be used solely for information as entitled
For other information refer to the latest revision of any cross referenced drawing

LOCATION PLAN:

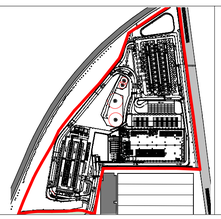

NOTES:

0m 4m 8m 12m 16m 20m

VISUAL SCALE 1:200

REV	DATE	DESCRIPTION	DRAWN BY	CHECK BY
P1				
P2	17/05/2021	Updated following Planning Consultants comments	DE	GC
P3	21/05/2021	Pond relocated to North of site	DE	GC
P4	27/05/2021	Updated following DWD comments and derogation review	DE	GC
P5	08/06/2021	Van Deck cladding amended to perforated panels	DE	GC
P6	31/08/2021	Site Reference plans updated, canopy to warehouse amended	DE	GC
P7	02/09/2021	General graphical amendments	DE	GC
P8	07/09/2021	Amended following comments from Vectos	DE	GC
P9	05/09/22	Cladding to MSVP reverted to approved proportions	DE	
P10	20/09/2023	Substations Removed	CH	RR

REVISIONS

PROJECT TITLE
Bognor Regis

DRAWING TITLE
Proposed Van Deck Sections

RIBA STAGE	STATUS	DRAWN BY	CHECKED BY
	PLANNING	DE	GC

SHEET	SCALE	DATE	REVISION
A1	As indicated	30/04/2021	P10

DRAWING NO.
21023 - ASA - VD - ZZ - D - A - PL13

CLIENT

AshtonSmith
Beyond Design

Ashton Smith, Belvedere House, 2 Victoria Avenue, Harrogate, North Yorkshire, HG1 1EL
Tel: 01423 522882 Fax: 01423 565104
www.ashtonsmith.co.uk

JOB NO. 21023