
HARROGATE DISTRICT COUNCIL AL/76/23/NMA

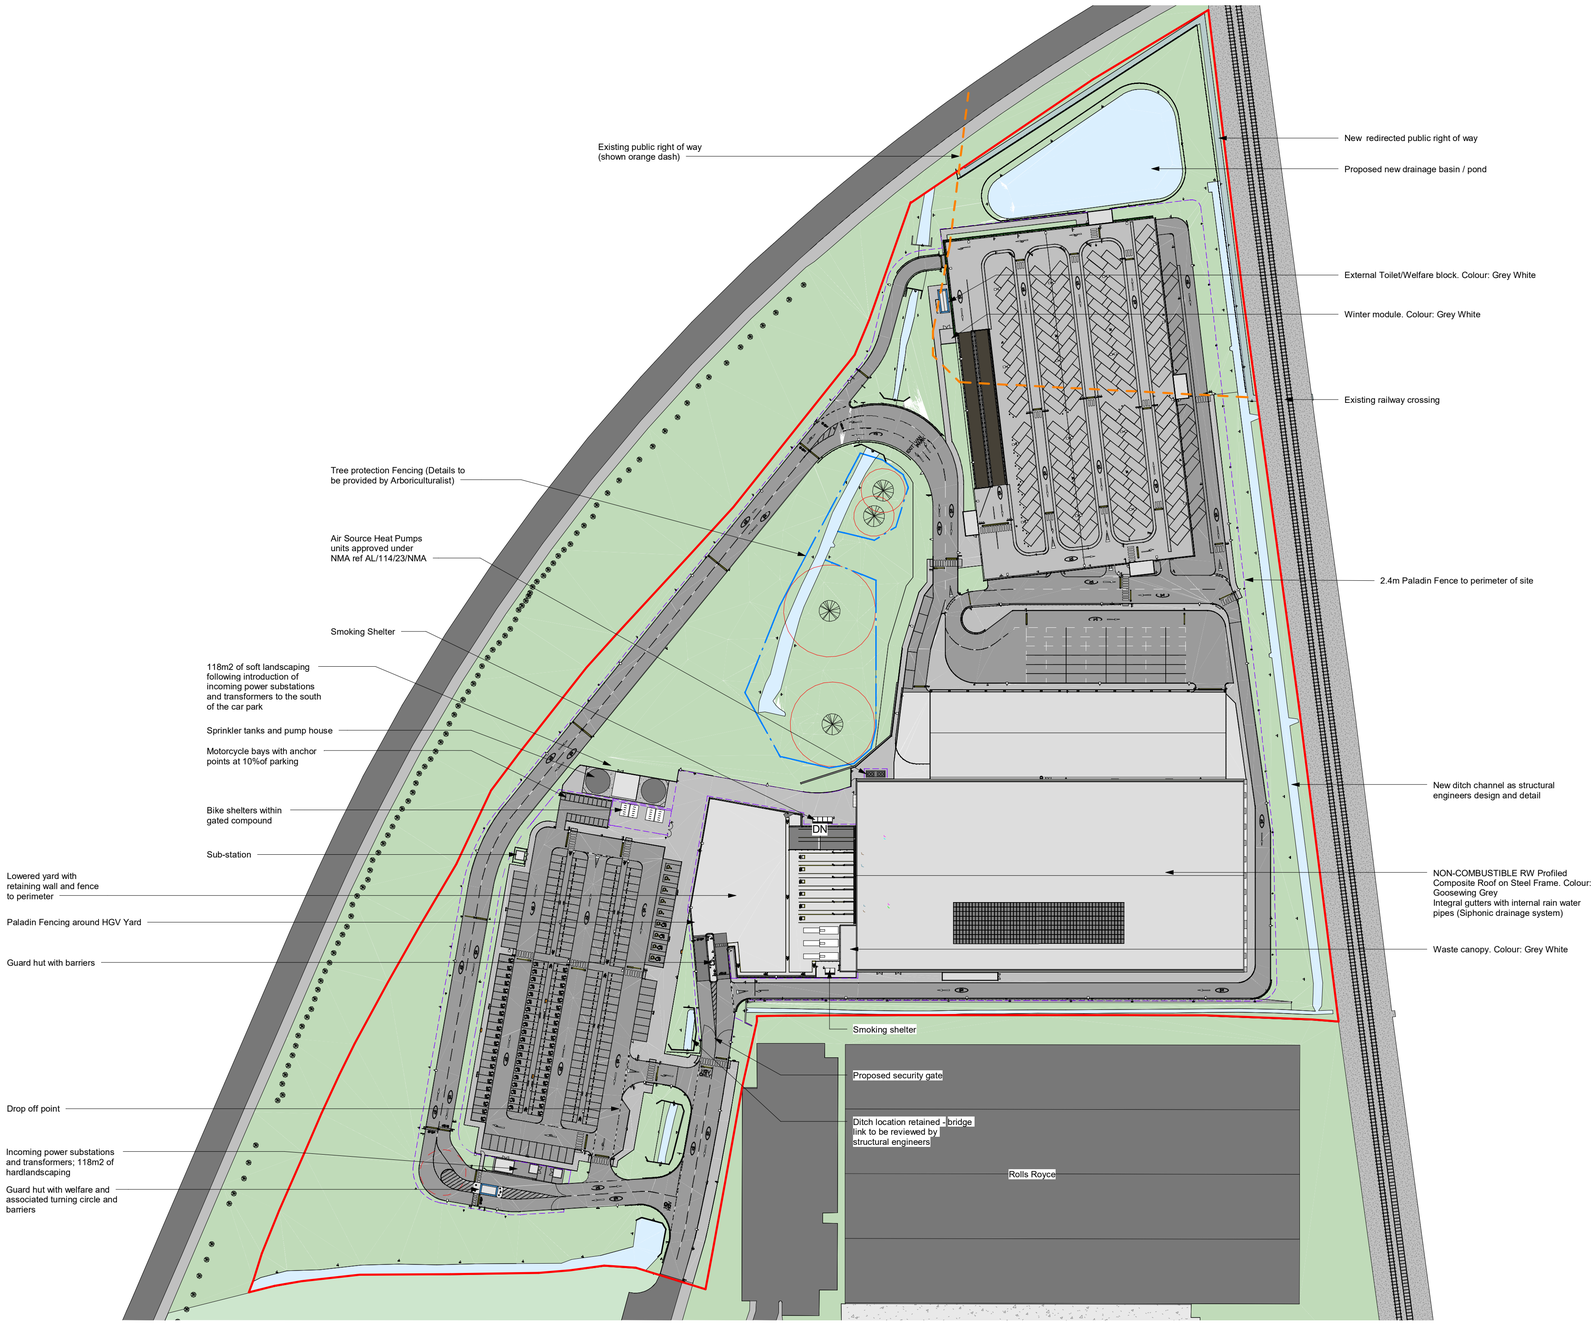

Proposed Site Plan

1 : 1000

Scale for planning purposes only
ashton smith to be notified of discrepancies in figured dimensions
Contractors must check all dimensions from site
This drawing is copyright and is for use on this site only
This drawing is to be used solely for information as entitled
For other information refer to the latest revision of any cross referenced drawing

LOCATION PLAN:

NOTES:

0m 20m 40m 60m 80m 100m

VISUAL SCALE 1:1000

North

REV	DATE	DESCRIPTION	DRAWN BY	CHECK BY
P1				
P2	17/05/2021	Updated following Planning Consultants comments	DE	GC
P3	21/05/2021	Pond relocated to North of site	DE	GC
P4	27/05/2021	Updated following DWD comments and derogation review	DE	GC
P5	26/08/2021	Landscaping amended to avoid RPA following detailed design. Green wall to Van Storage added following planning officers comments	DE	GC
P6	31/08/2021	Site Reference plans updated, canopy to warehouse amended	DE	GC
P7	03/09/2021	Existing Public Right of Way added	DE	GC
P8	07/09/2021	Amended following comments from Vectos	DE	GC
P9	08/12/2021	Updated to take account of client and fire engineer requirements	DE	GC
P10	30.08.22	New ditch parallel to railway added and Bund to West of site omitted	DE	
P11	06.09.2023	Planning amendement - Locaton of Power-on incoming sub-stations and transformers to south of car park and introdution of additional soft landscaping of equal area added to North of car park	DE	
P12	20.09.2023	Updated to current layout	CH	RR

REVISIONS

PROJECT TITLE
Bognor Regis

DRAWING TITLE
Proposed Site Plan

RIBA STAGE	STATUS	DRAWN BY	CHECKED BY
	PLANNING	DE	GC

SHEET	SCALE	DATE	REVISION
A1	1 : 1000	30/04/2021	P12

DRAWING NO.
21023 - ASA - ST - ZZ - D - A - PL03

CLIENT

AshtonSmith
Beyond Design

Ashton Smith, Belvedere House, 2 Victoria Avenue, Harrogate, North Yorkshire, HG1 1EL
Tel: 01423 522882 Fax: 01423 565104
www.ashtonsmith.co.uk

JOB NO. 21023