




NOTE
THIS DRAWING MAY BE SCALED FOR PLANNING PURPOSES ONLY.
ALL DIMENSIONS RELATING TO SUB-CONTRACTORS OR
SUPPLIERS WORK MUST BE CHECKED AND AGREED BETWEEN THE
GENERAL CONTRACTOR AND THE SUB-CONTRACTORS AND
SUPPLIERS. ALL DIMENSIONS ARE IN MILLIMETRES. IF IN DOUBT
ASK. ALL WORKS OR MATERIALS INDICATED ON THE DRAWING
ARE TO BE TO THE LATEST BRITISH STANDARDS AND ARE TO BE
CARRIED OUT IN ACCORDANCE WITH THE RELEVANT CODES OF
PRACTICE OR RECOGNISED TRADE ASSOCIATION
RECOMMENDATIONS AND PUBLICATIONS.
© THIS DRAWING IS THE COPYRIGHT OF TECSPEC.

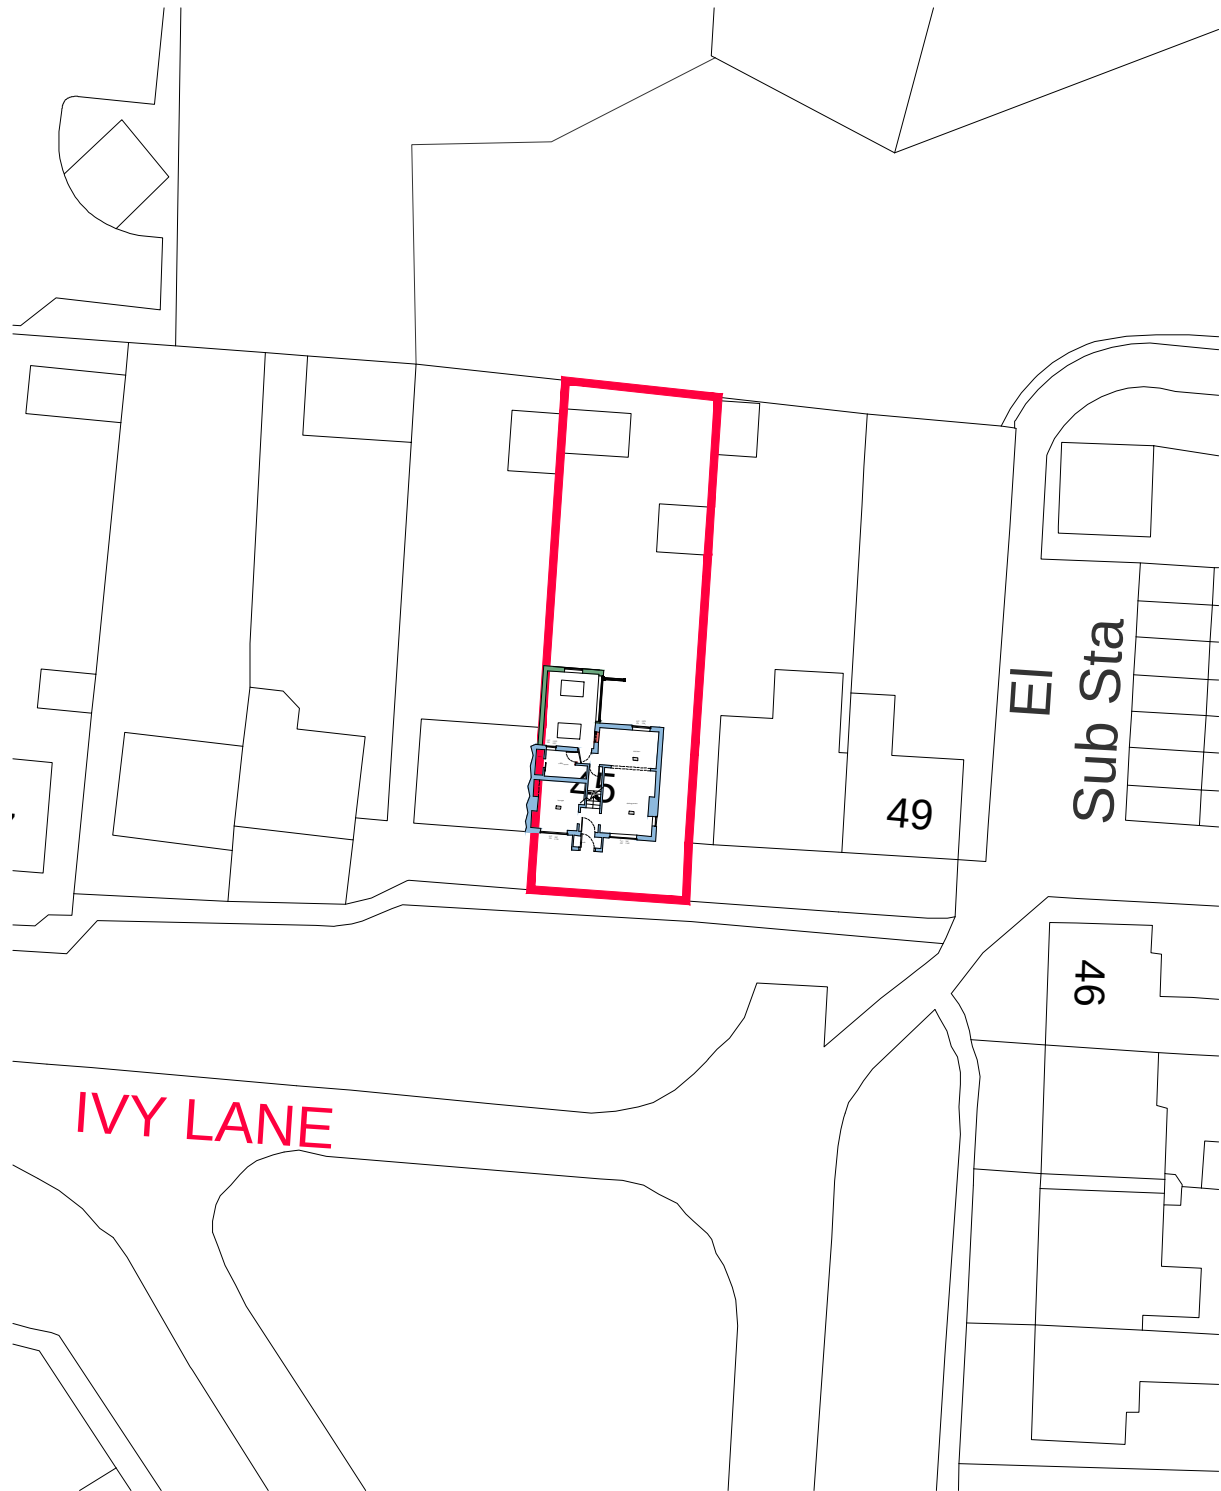

Block Plan
Scale 1:500

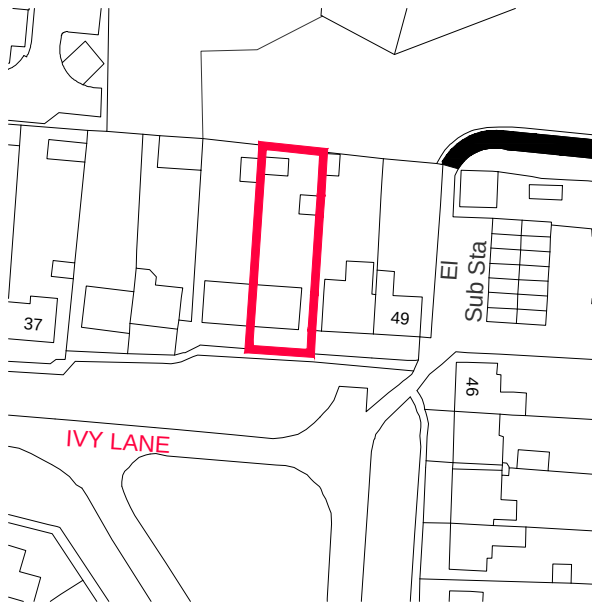


Location Plan
Scale 1:1250

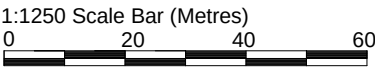

#	17/02/22	DB	Drawing created.
REV	DATE	DRN	DESCRIPTION

Tecspeg
plan
draw
build

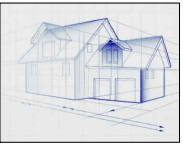

17 berriedale drive, sompting, west sussex bn15 0le
tel 07810 285085 email. davidblunsdon@gmail.com

Client
Mrs Vicky Groves

Location
45 Ivy Lane
Westergate, West Sussex
PO20 3RE

Drawing Title

Block & Location Plans

Date	Drawn By	Scale
February 2022	DB	As Shown@A3

CAD file name
45 Ivy Lane_Planning_Rev01.dwg

Drawing No	Revision
035-C-01	~

LDC