


Disclaimer
Images, layouts and plans are intended for illustrative purposes only and should be treated as general guidance only.
Plans and layouts including parking arrangements, used if affordable housing, community buildings, play areas and public open spaces may change to reflect changes in the planning permissions for the development. Please speak to your Solicitor to whom full details of any planning consents including layouts and plans will be available.
Plans, layouts and landscaping are not intended to form part of any contract or warranty unless specifically incorporated in writing into the contract.
The name of this development is a marketing name only and may not be the designated postal address, which may be determined by The Post Office.

★ When printing to scale, please ensure that your printer settings are set to Page Scaling: None.
Do not allow any 7th to page settings as this will alter the scale of the drawing. You can use the scale bar or grid to check the printed drawing.

Building Heights:

- Single storey
- 2 storey
- 2.5 storey
- 3 storey

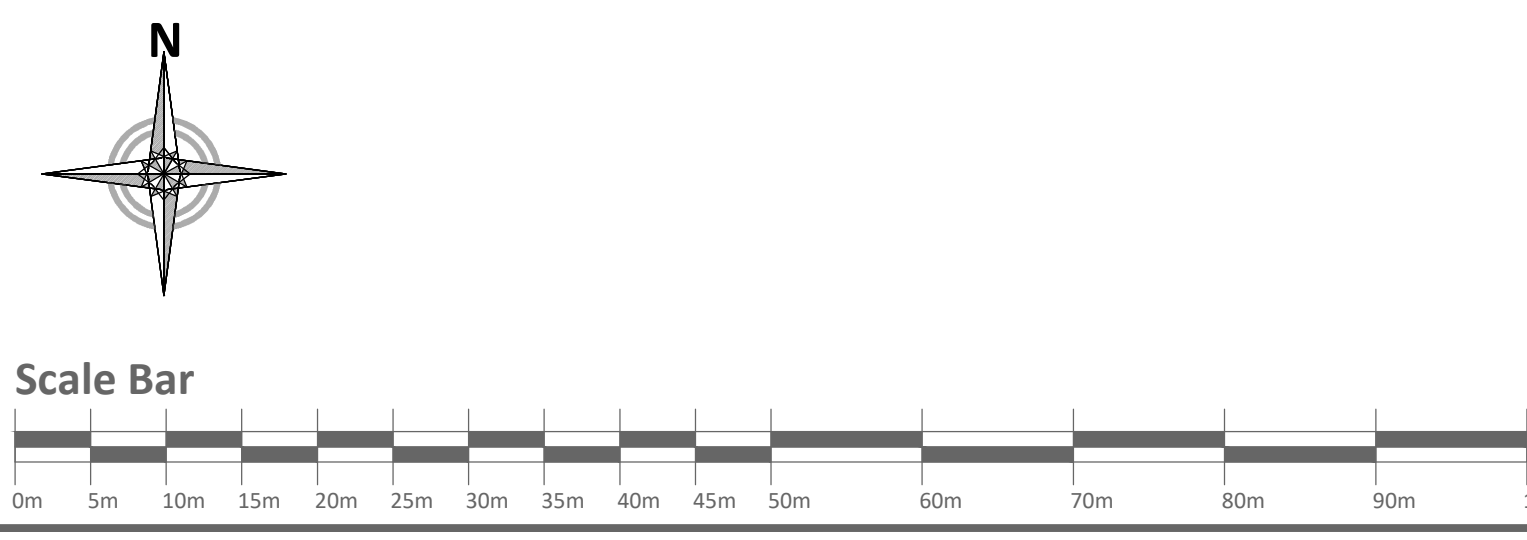

N	Carriageway updated.	18.11.21	SW
M	Updated parking for plots 19-63	30.11.21	SW
L	Carriageway/footpaths updated.	04.11.21	SW
K	Plot no 31-32 garage reinstated	07.10.21	SW
J	Screen wall to plot no. 41 amended	03.10.21	SW
H	Garage between plot no. 31-32 omitted	25.09.21	SW
G	Plan updated following changes to Planning Layout	16.09.21	SW
F	Plot no 31 changed to Langley type	02.08.21	SW
E	Updated following changes to 17-12-011 Planning Layout	14.06.21	SW
D	M4(3) visitor space reconfigured	14.05.21	SW
C	M4(3) visitor spaces added	13.05.21	SW
B	Layout amended to suit latest changes	07.03.21	SW
A	Layout amended to suit divisional comments	08.11.24	SW

Rev	Description	Date	Drawn	Chk'd
Building Heights Plan - Phase 1				
Project: Ladbroke Road Woodgate				
Client(s): BDW Southampton				
Drawn No:	ST-22-06	Rev:	N	
Scale:	1:500 @ A0	Date:	23/07/2024	
Drawn By:	SW	Checked By:	-	

GROUP

URBANDSIGN

BARRATT DEVELOPMENTS PLC

Barratt House, Forest Business Park, Cartwright Way, Bedford MK43 1DP | 01530 276278