

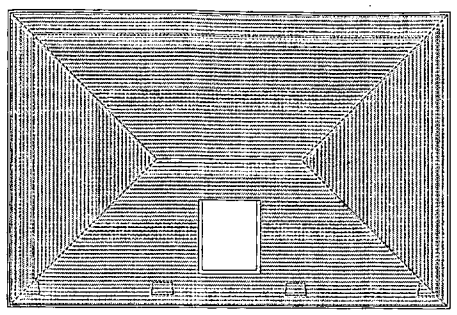


ROOF PLAN
Scale 1:200

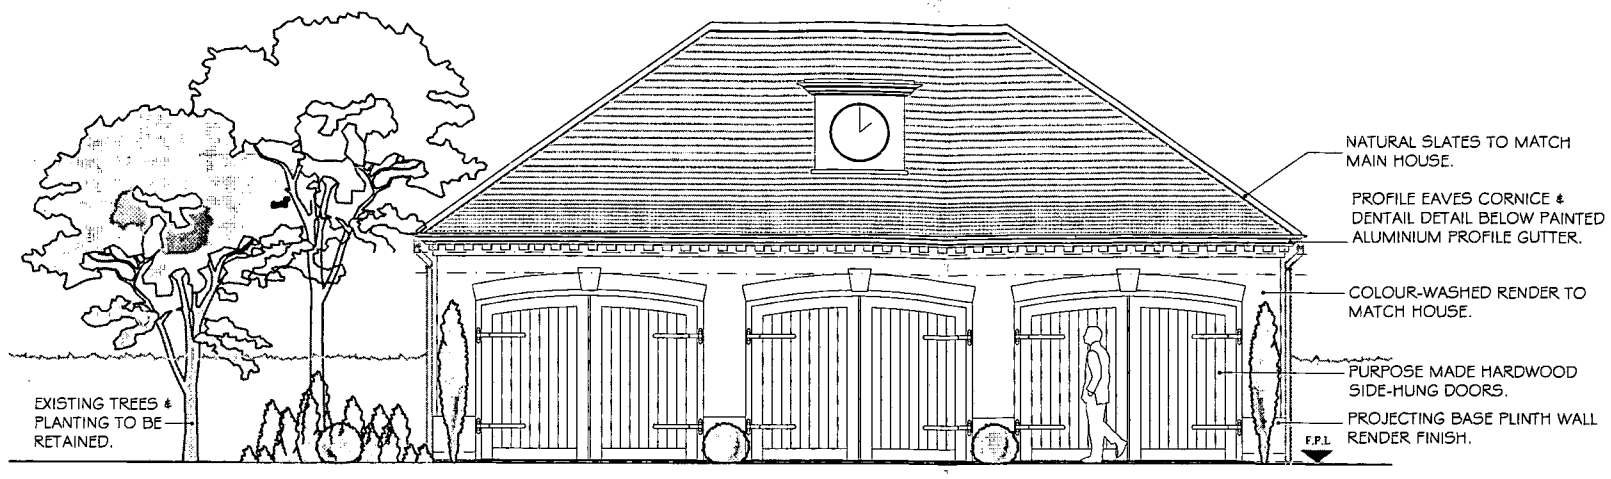

FRONT ELEVATION Scale 1:100

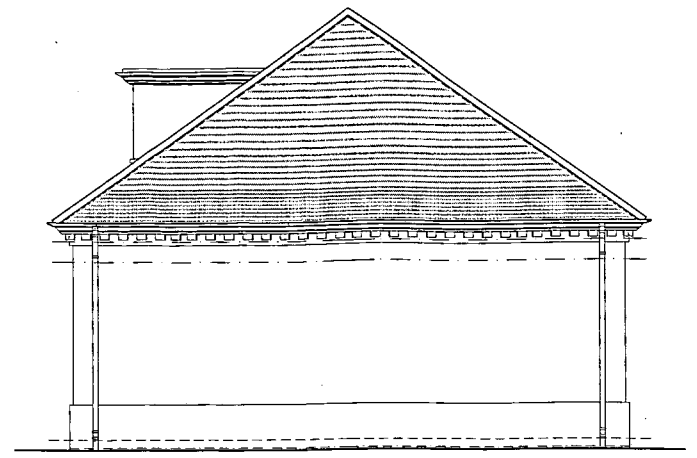


SIDE ELEVATION


0 1 2 3 4 5

PHYSICAL SCALE IN METERS


This drawing has been prepared for the sole purpose of gaining planning permission and does not purport to be a working or contractual drawing. This drawing has been prepared based on survey drawings and information. All dimensions and levels must be checked and verified on site before commencement of works.

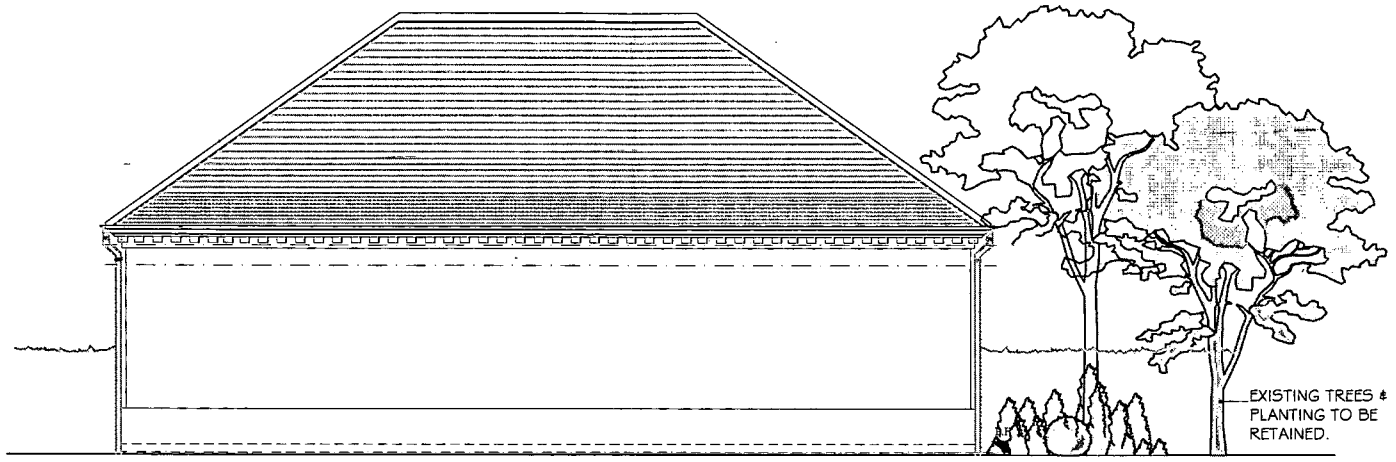


REAR ELEVATION

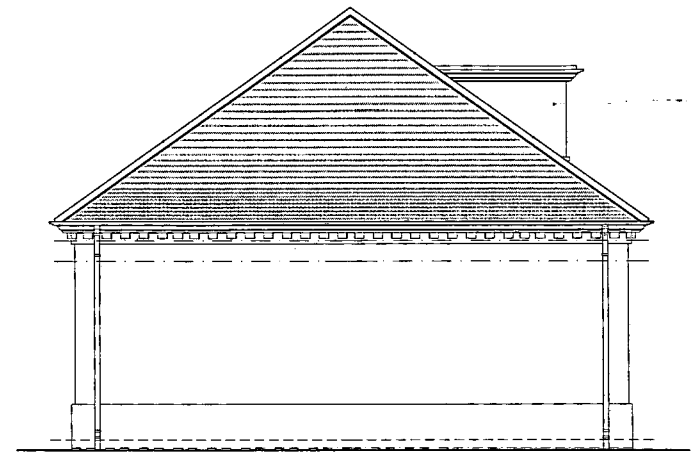


SIDE ELEVATION

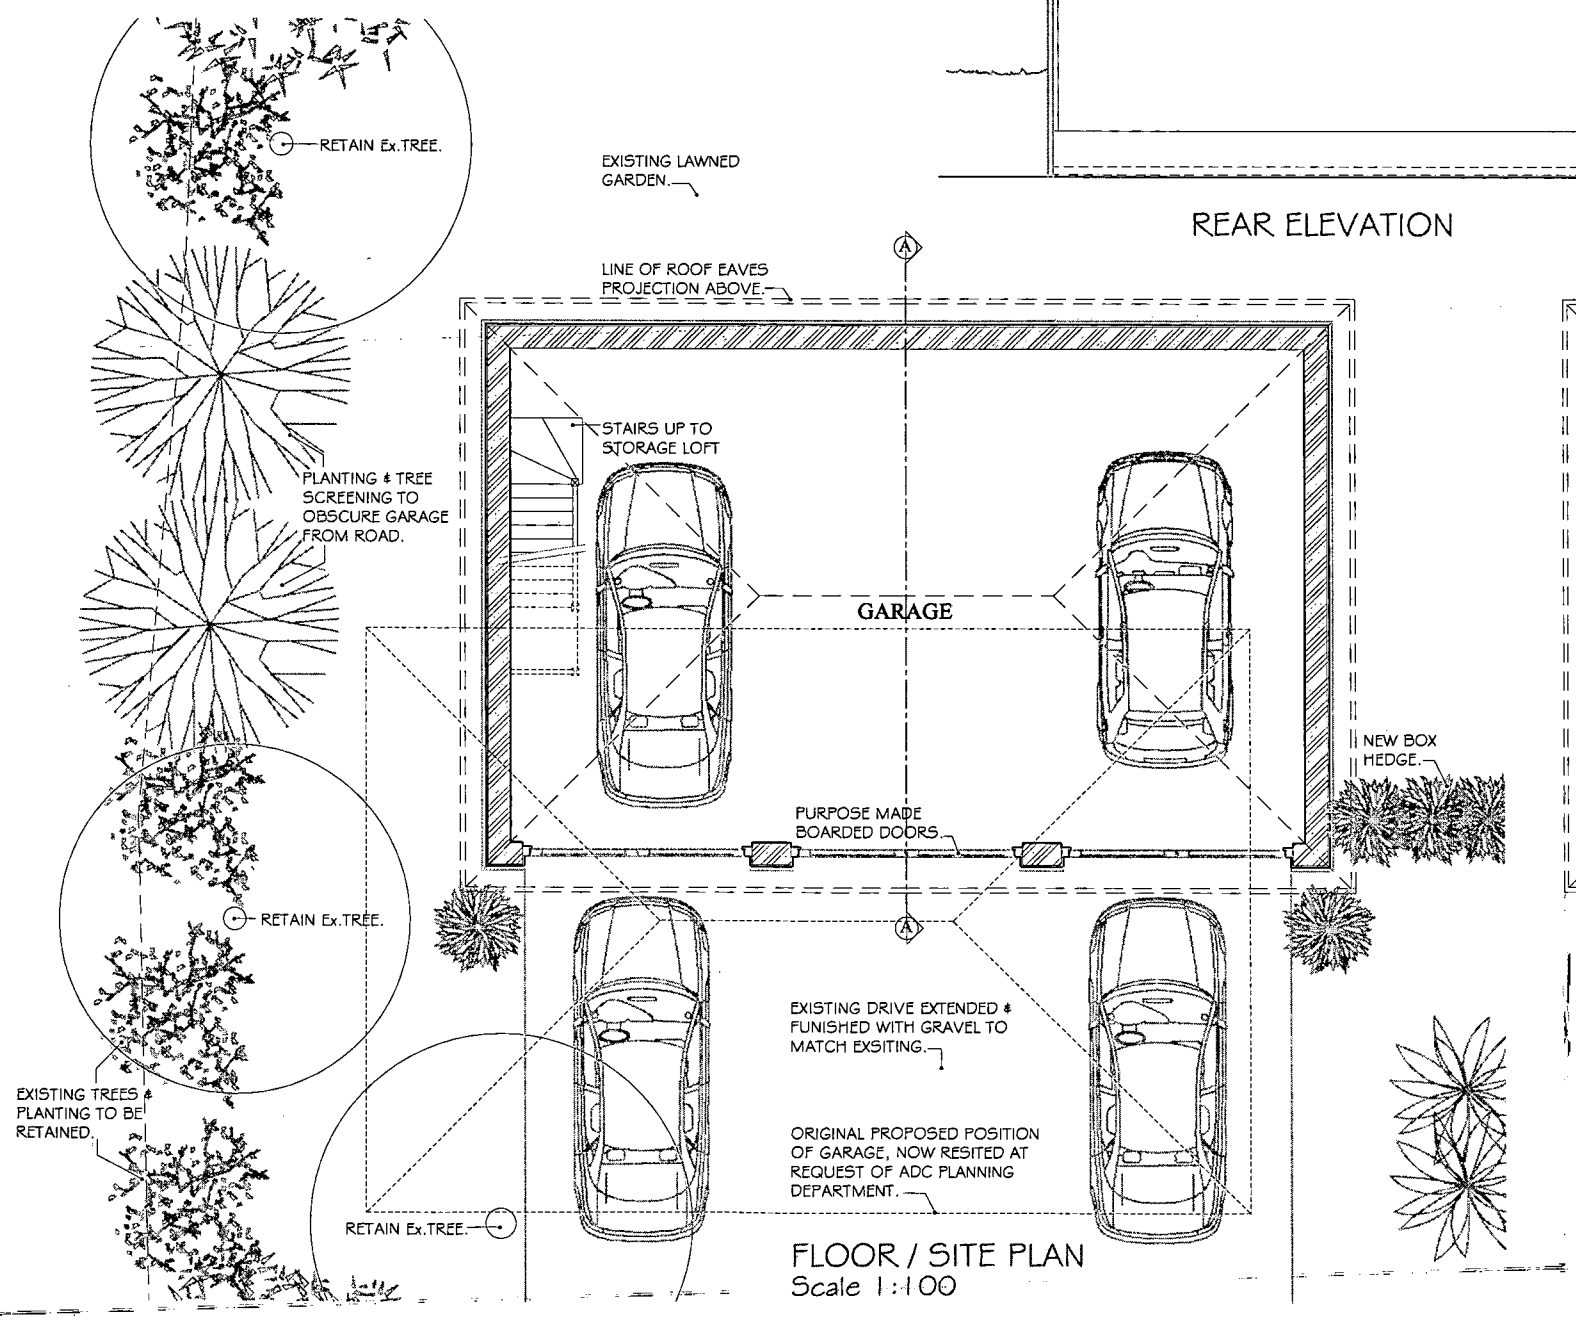

FLOOR / SITE PLAN
Scale 1:100

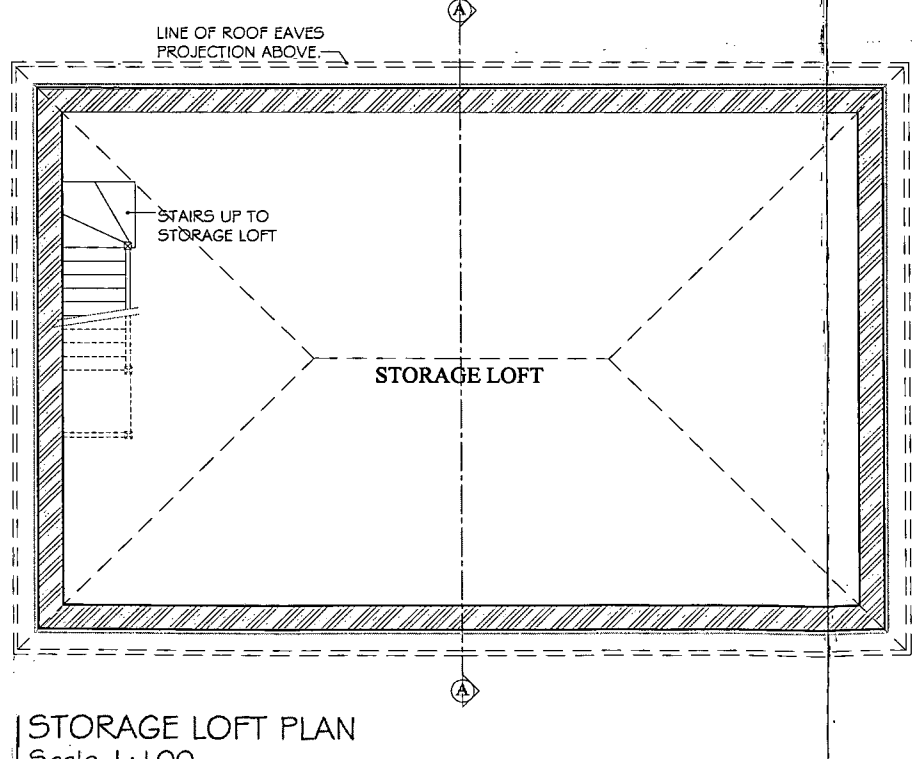

STORAGE LOFT PLAN
Scale 1:100

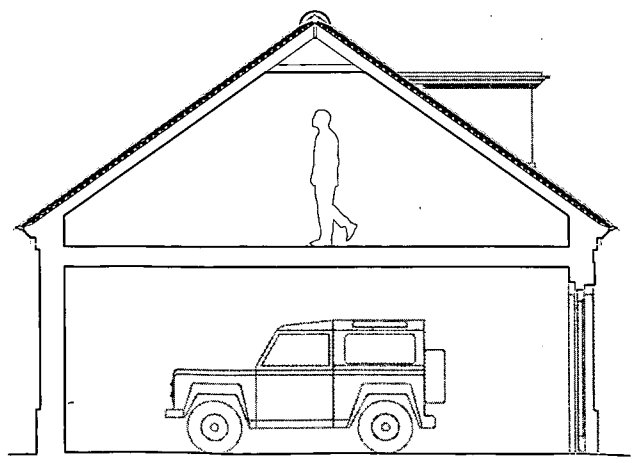

SECTION A-A Scale 1:100

NEW 3-BAY DETACHED GARAGE AT THE OLD VICARAGE, CHURCH ROAD, ALDINGBOURNE, CHICHESTER

Dwg. No. 301A Scale 1:100 Date December 2008

AL 17 08
SUBSTITUTION
08-4-08

REVISIONS
04.04.08 – Rev. A. Proposed Garage repositioned at request of ADC to avoid any existing trees

ARUN DISTRICT COUNCIL AL/17/08 14/02/2008