
ARUN DISTRICT COUNCIL
No. AL/17/08
SUBSTITUTION
RECEIVED 08-04-08

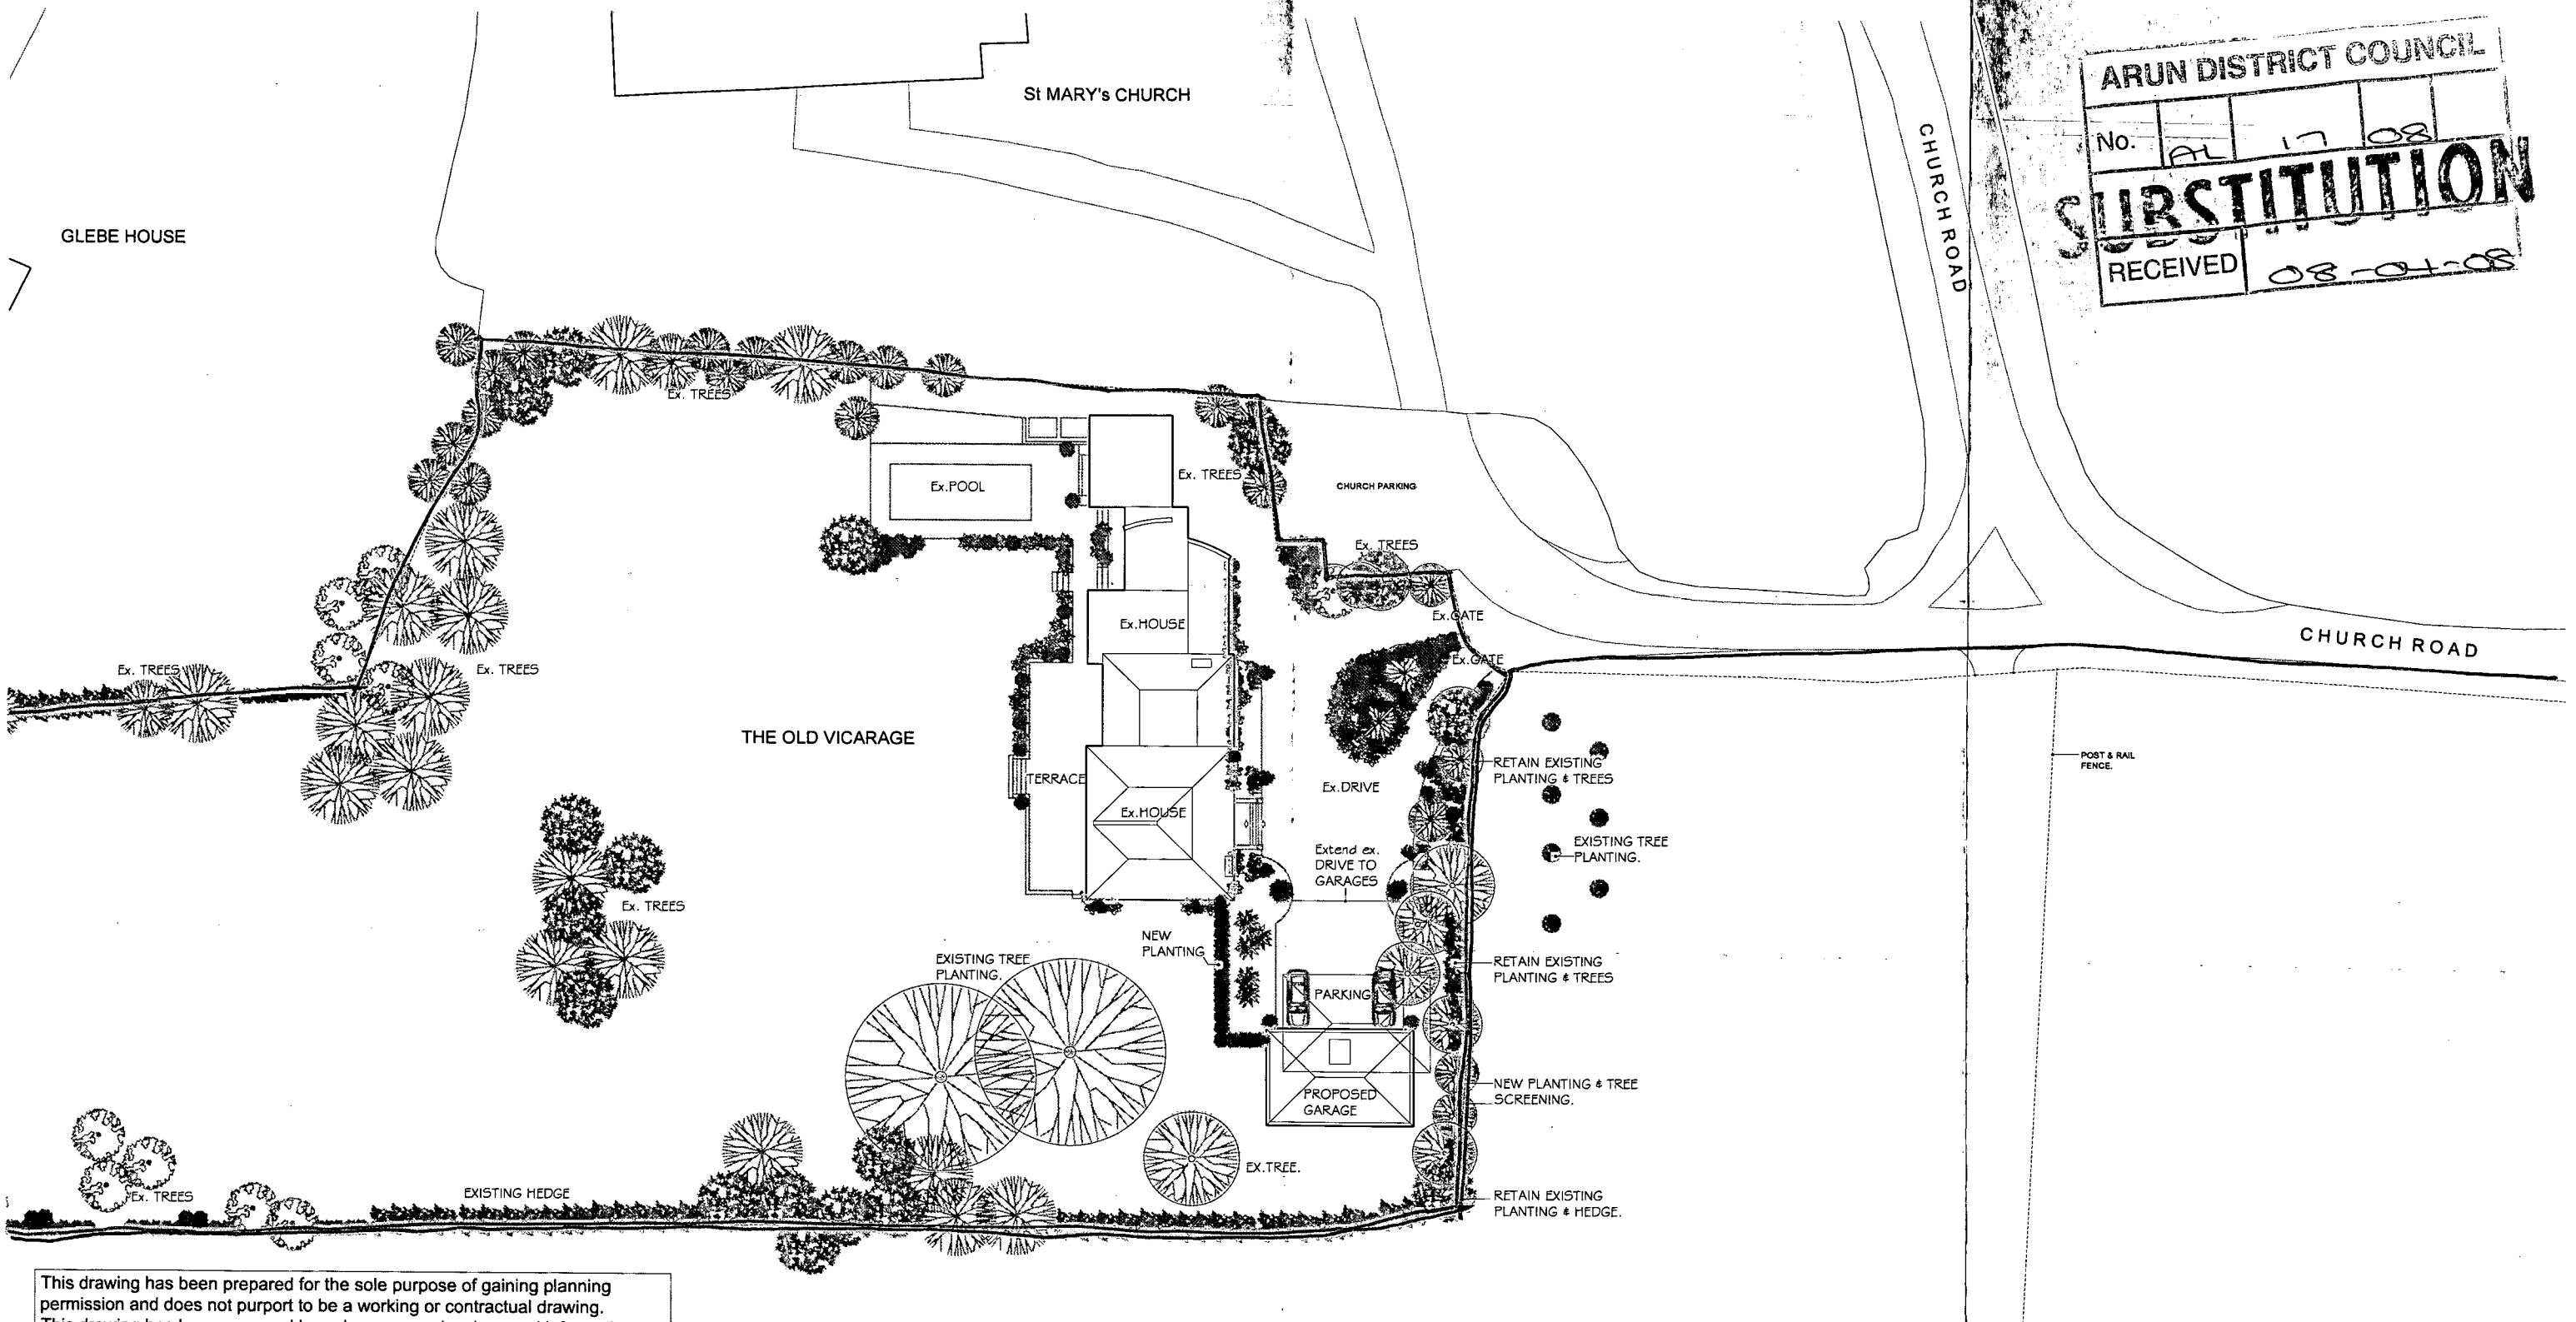

This drawing has been prepared for the sole purpose of gaining planning permission and does not purport to be a working or contractual drawing. This drawing has been prepared based on survey drawings and information. All dimensions and levels must be checked and verified on site before commencement of works.

SITE PLAN Scale 1:500

REVISIONS
04.04.08–Rev.A Proposed Garage repositioned at request of ADC to avoid any existing trees

A PROPOSED NEW 3-BAY DETACHED GARAGE AT THE OLD VICARAGE, CHURCH ROAD, ALDINGBOURNE, CHICHESTER

Dwg. No. 302A Scale 1:500 Date December 2007

0 1 2 3 4 5
PHYSICAL SCALE IN METERS

ARUN DISTRICT COUNCIL:AL/17/08/ 14/02/2008