
ARUN DISTRICT COUNCIL
No. AL/17/08
SUBSTITUTION
RECEIVED 08-04-08

0 1 2 3 4 5

PHYSICAL SCALE IN METERS

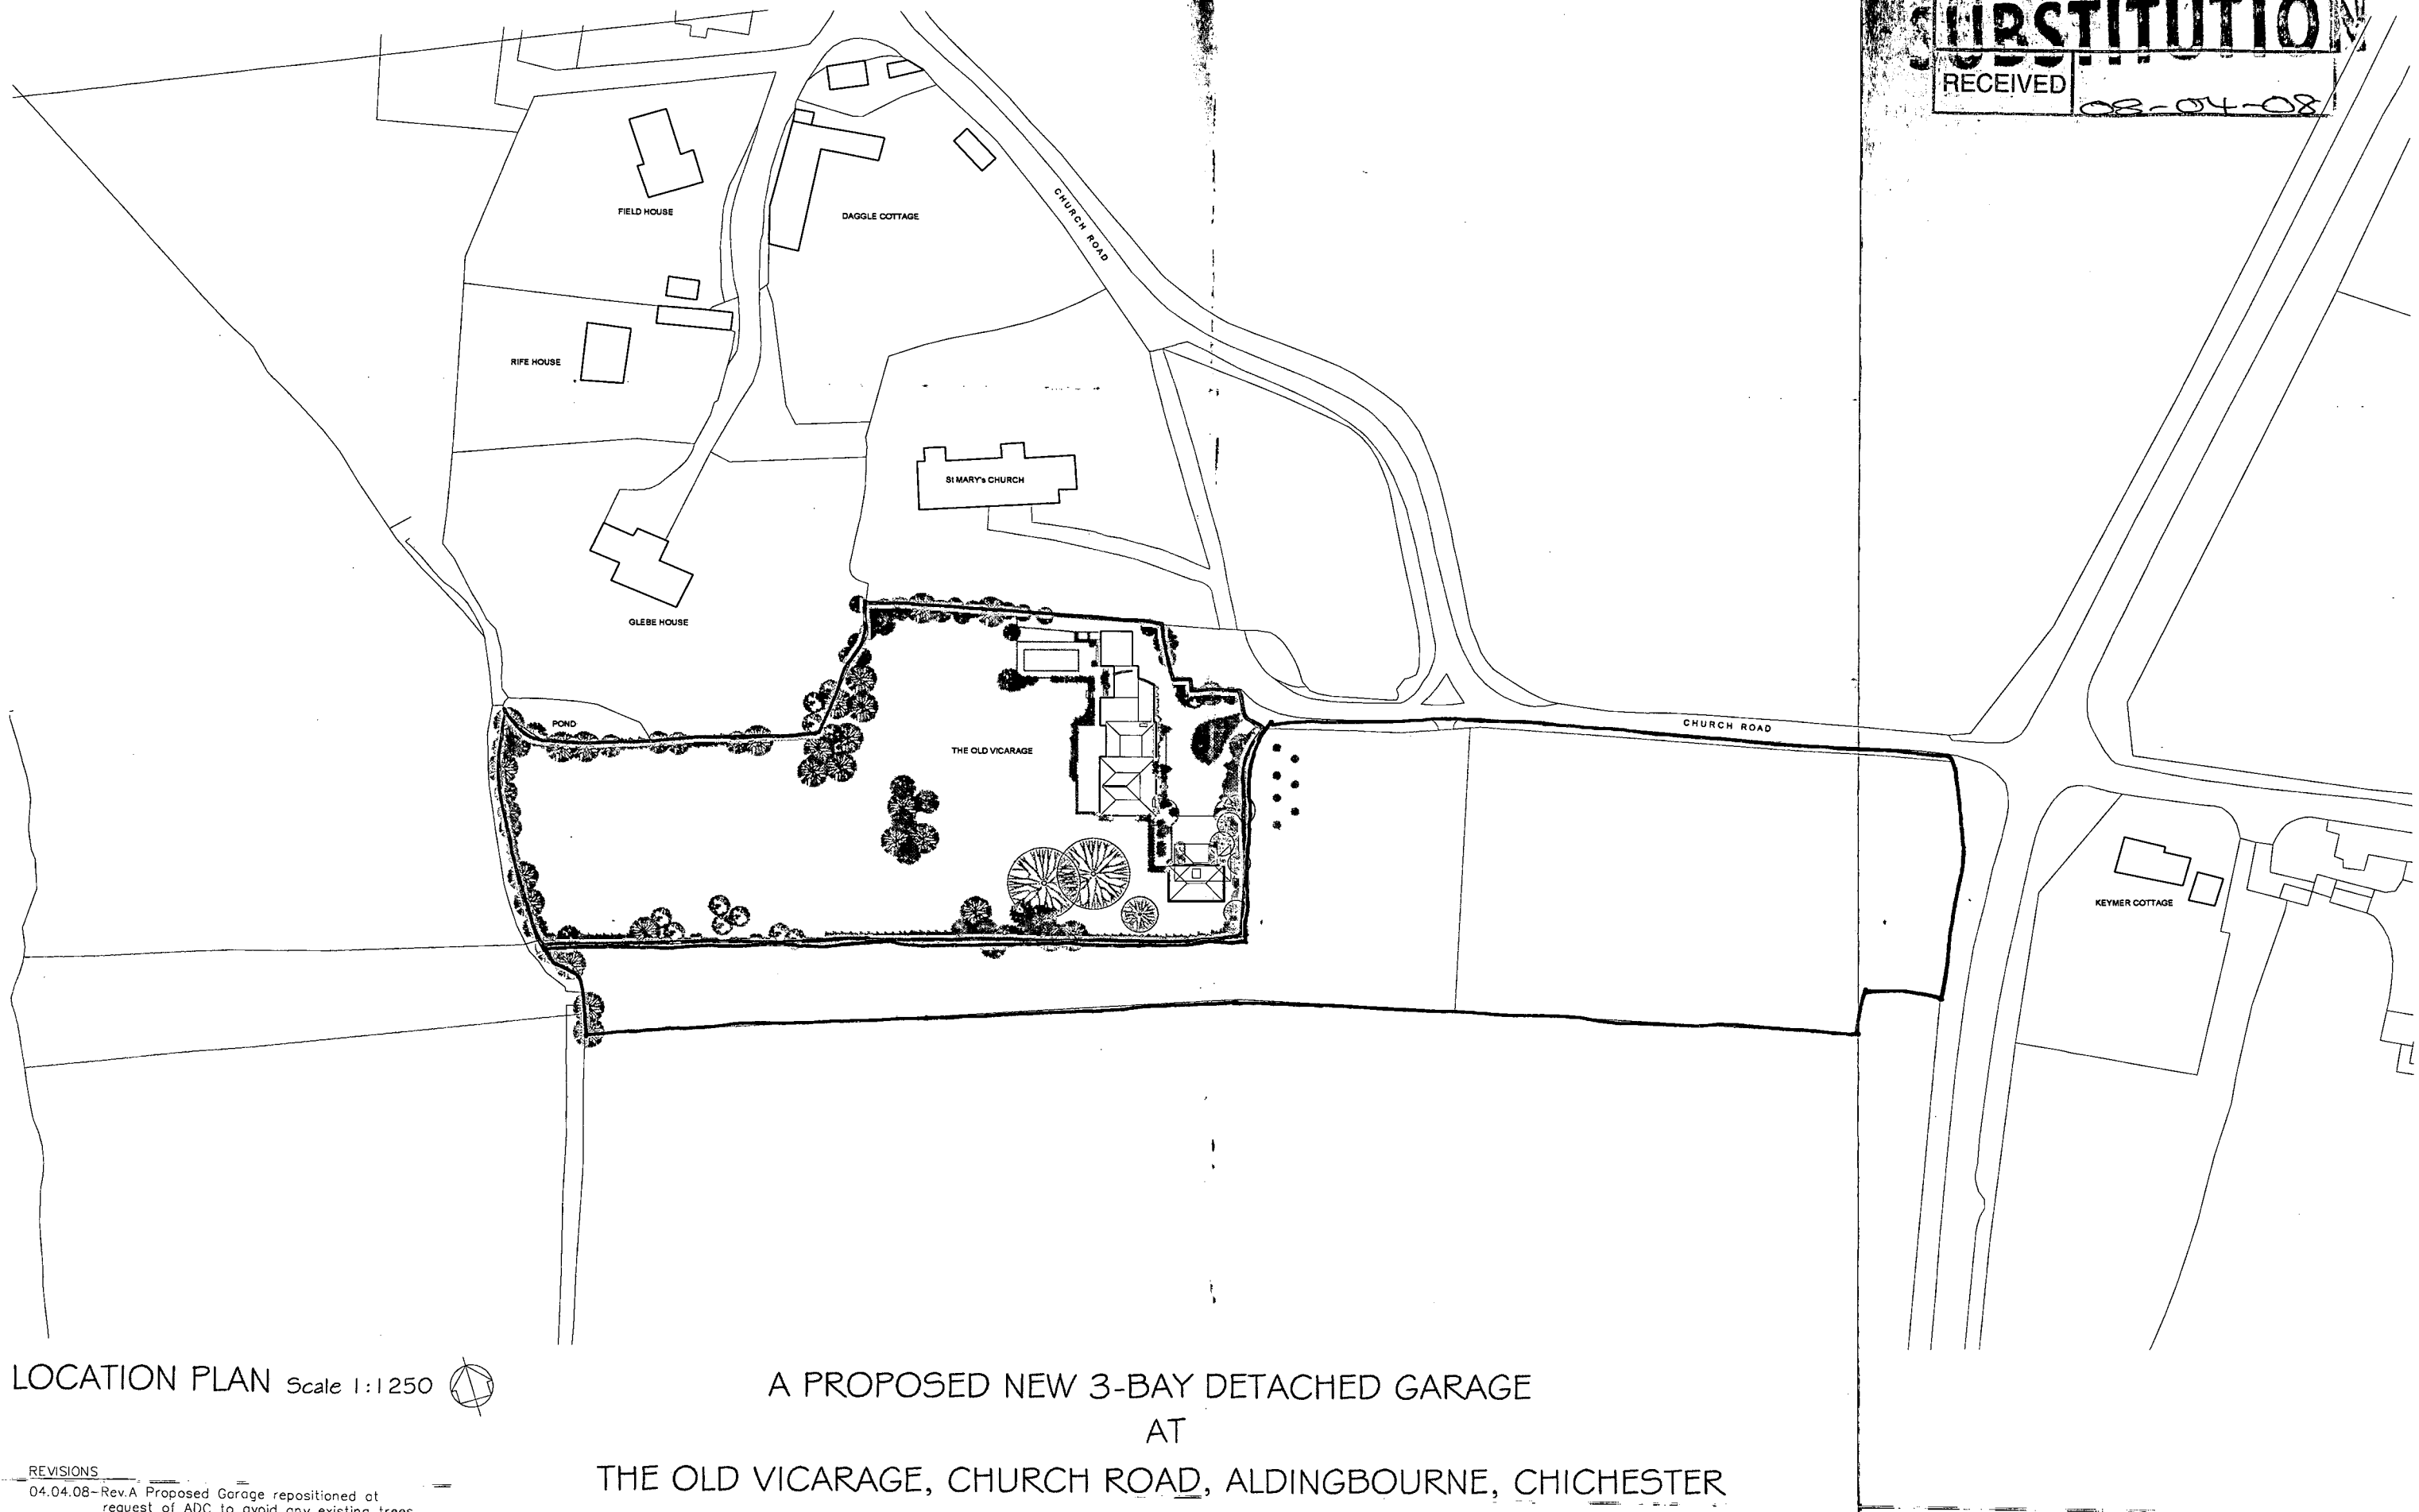

LOCATION PLAN Scale 1:1250

REVISIONS
04.04.08-Rev.A Proposed Garage repositioned at request of ADC to avoid any existing trees

A PROPOSED NEW 3-BAY DETACHED GARAGE
AT
THE OLD VICARAGE, CHURCH ROAD, ALDINGBOURNE, CHICHESTER

Dwg. No. 303A Scale 1:1250 Date December 2007

ARUN DISTRICT COUNCIL-AL/17/08/ 14/02/2008