

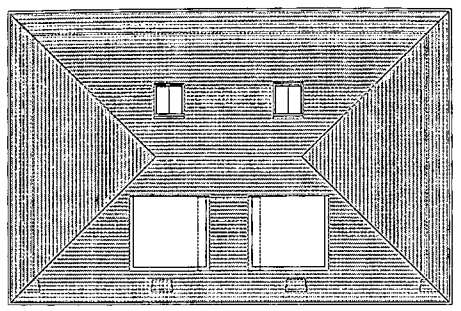


ROOF PLAN
Scale 1:200

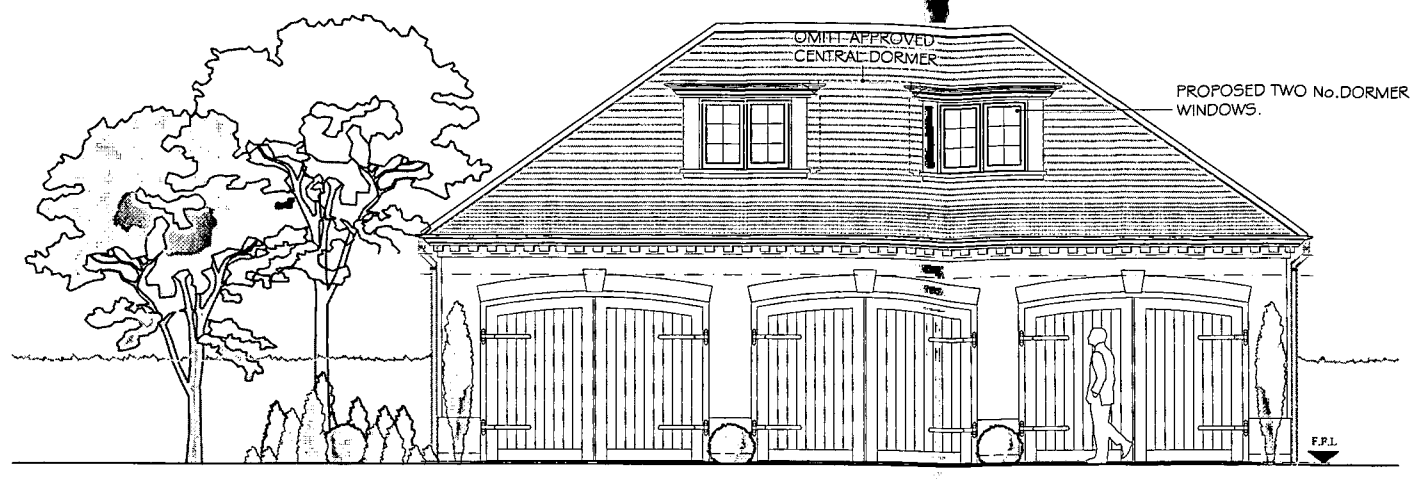

FRONT ELEVATION Scale 1:100

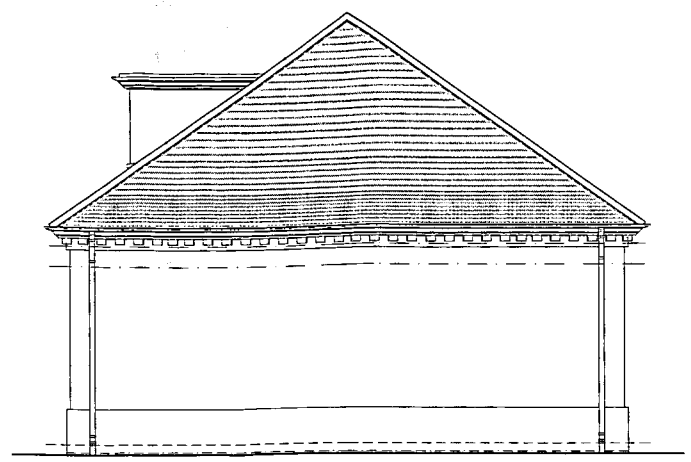


SIDE ELEVATION


0 1 2 3 4 5

PHYSICAL SCALE IN METERS


This drawing has been prepared for the sole purpose of gaining planning permission and does not purport to be a working or contractual drawing. This drawing has been prepared based on survey drawings and information. All dimensions and levels must be checked and verified on site before commencement of works.

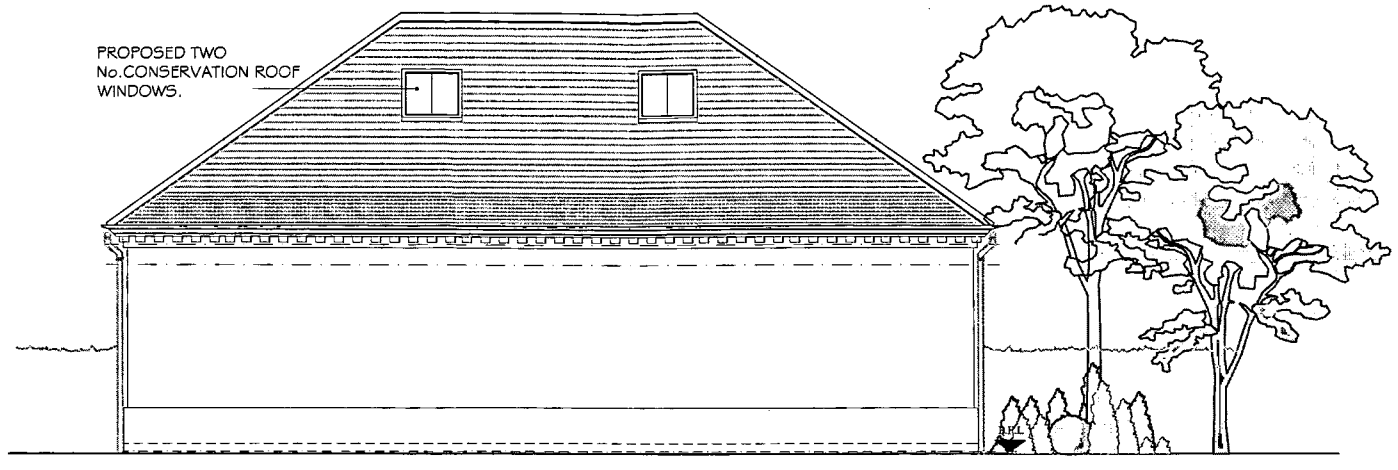


REAR ELEVATION

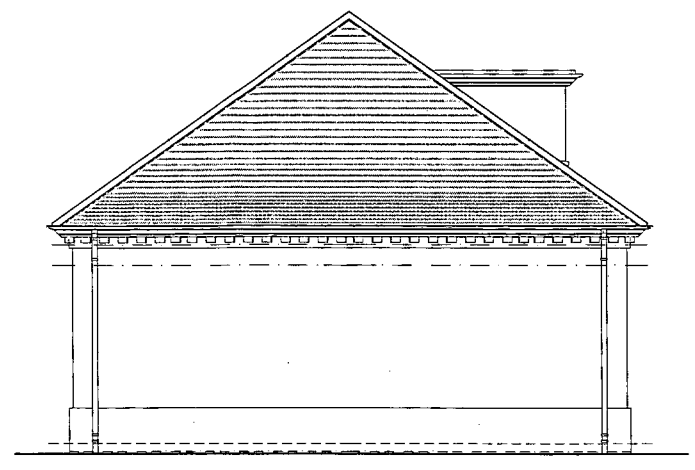


SIDE ELEVATION

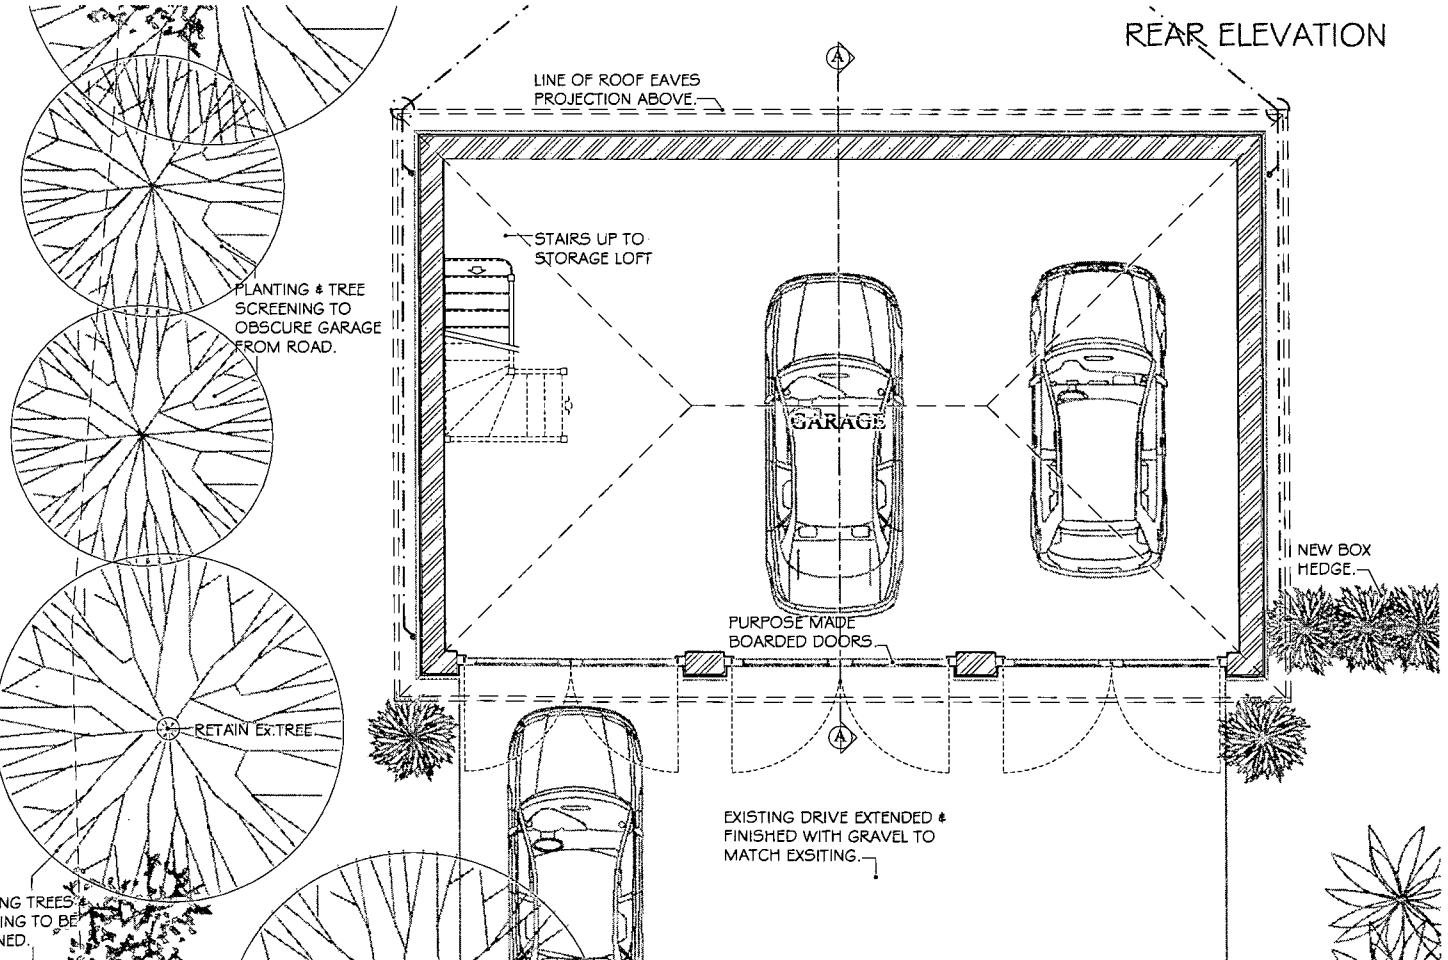

FLOOR / SITE PLAN
Scale 1:100

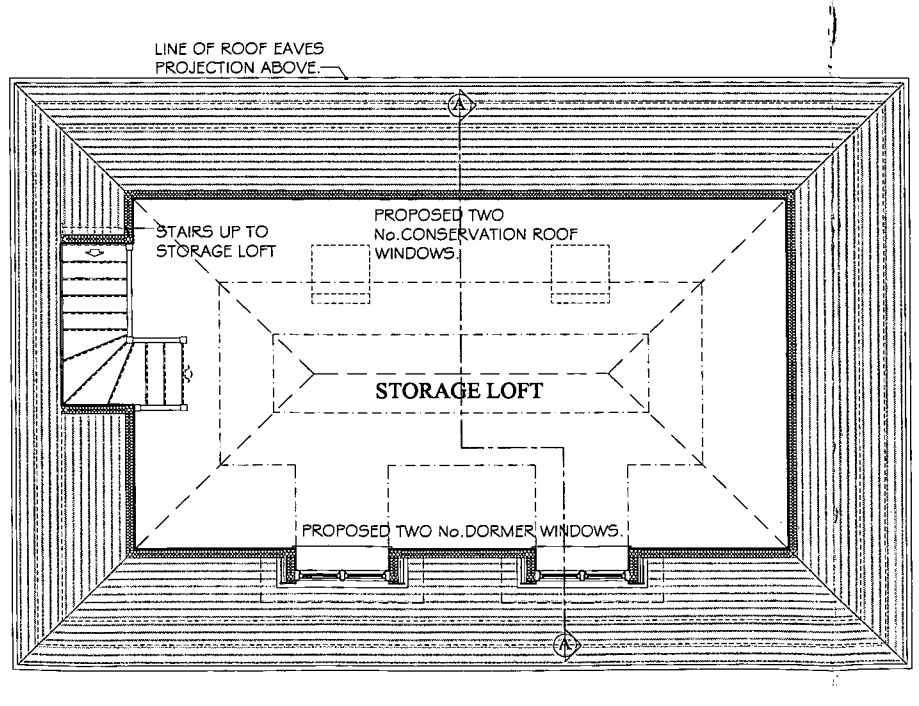

STORAGE LOFT PLAN
Scale 1:100

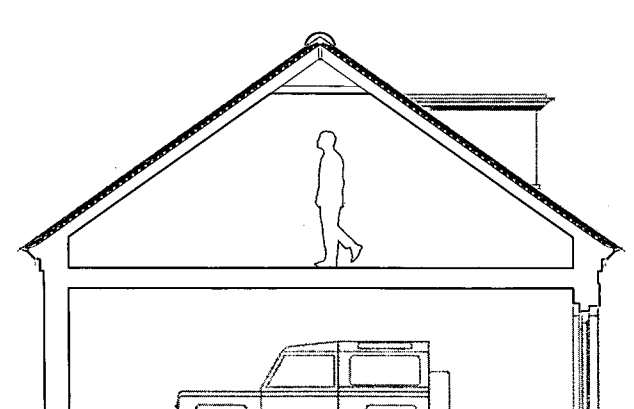

SECTION A-A Scale 1:100

AL 17 08

MINOR AMENDMENT

30.5.08

REVISIONS

23.05.08–Submission for minor amendment to approved Application AL/17/08 to:
(i)Replace Single central Clock Dormer with two dormer windows.
(ii)Two new conservation roof windows on rear elevation.

NEW 3-BAY DETACHED GARAGE AT THE OLD VICARAGE, CHURCH ROAD, ALDINGBOURNE, CHICHESTER

Dwg. No. 301A Scale 1:100 Date May 2008

ARUN DISTRICT COUNCIL:AL/17/08/ 14/02/2008