
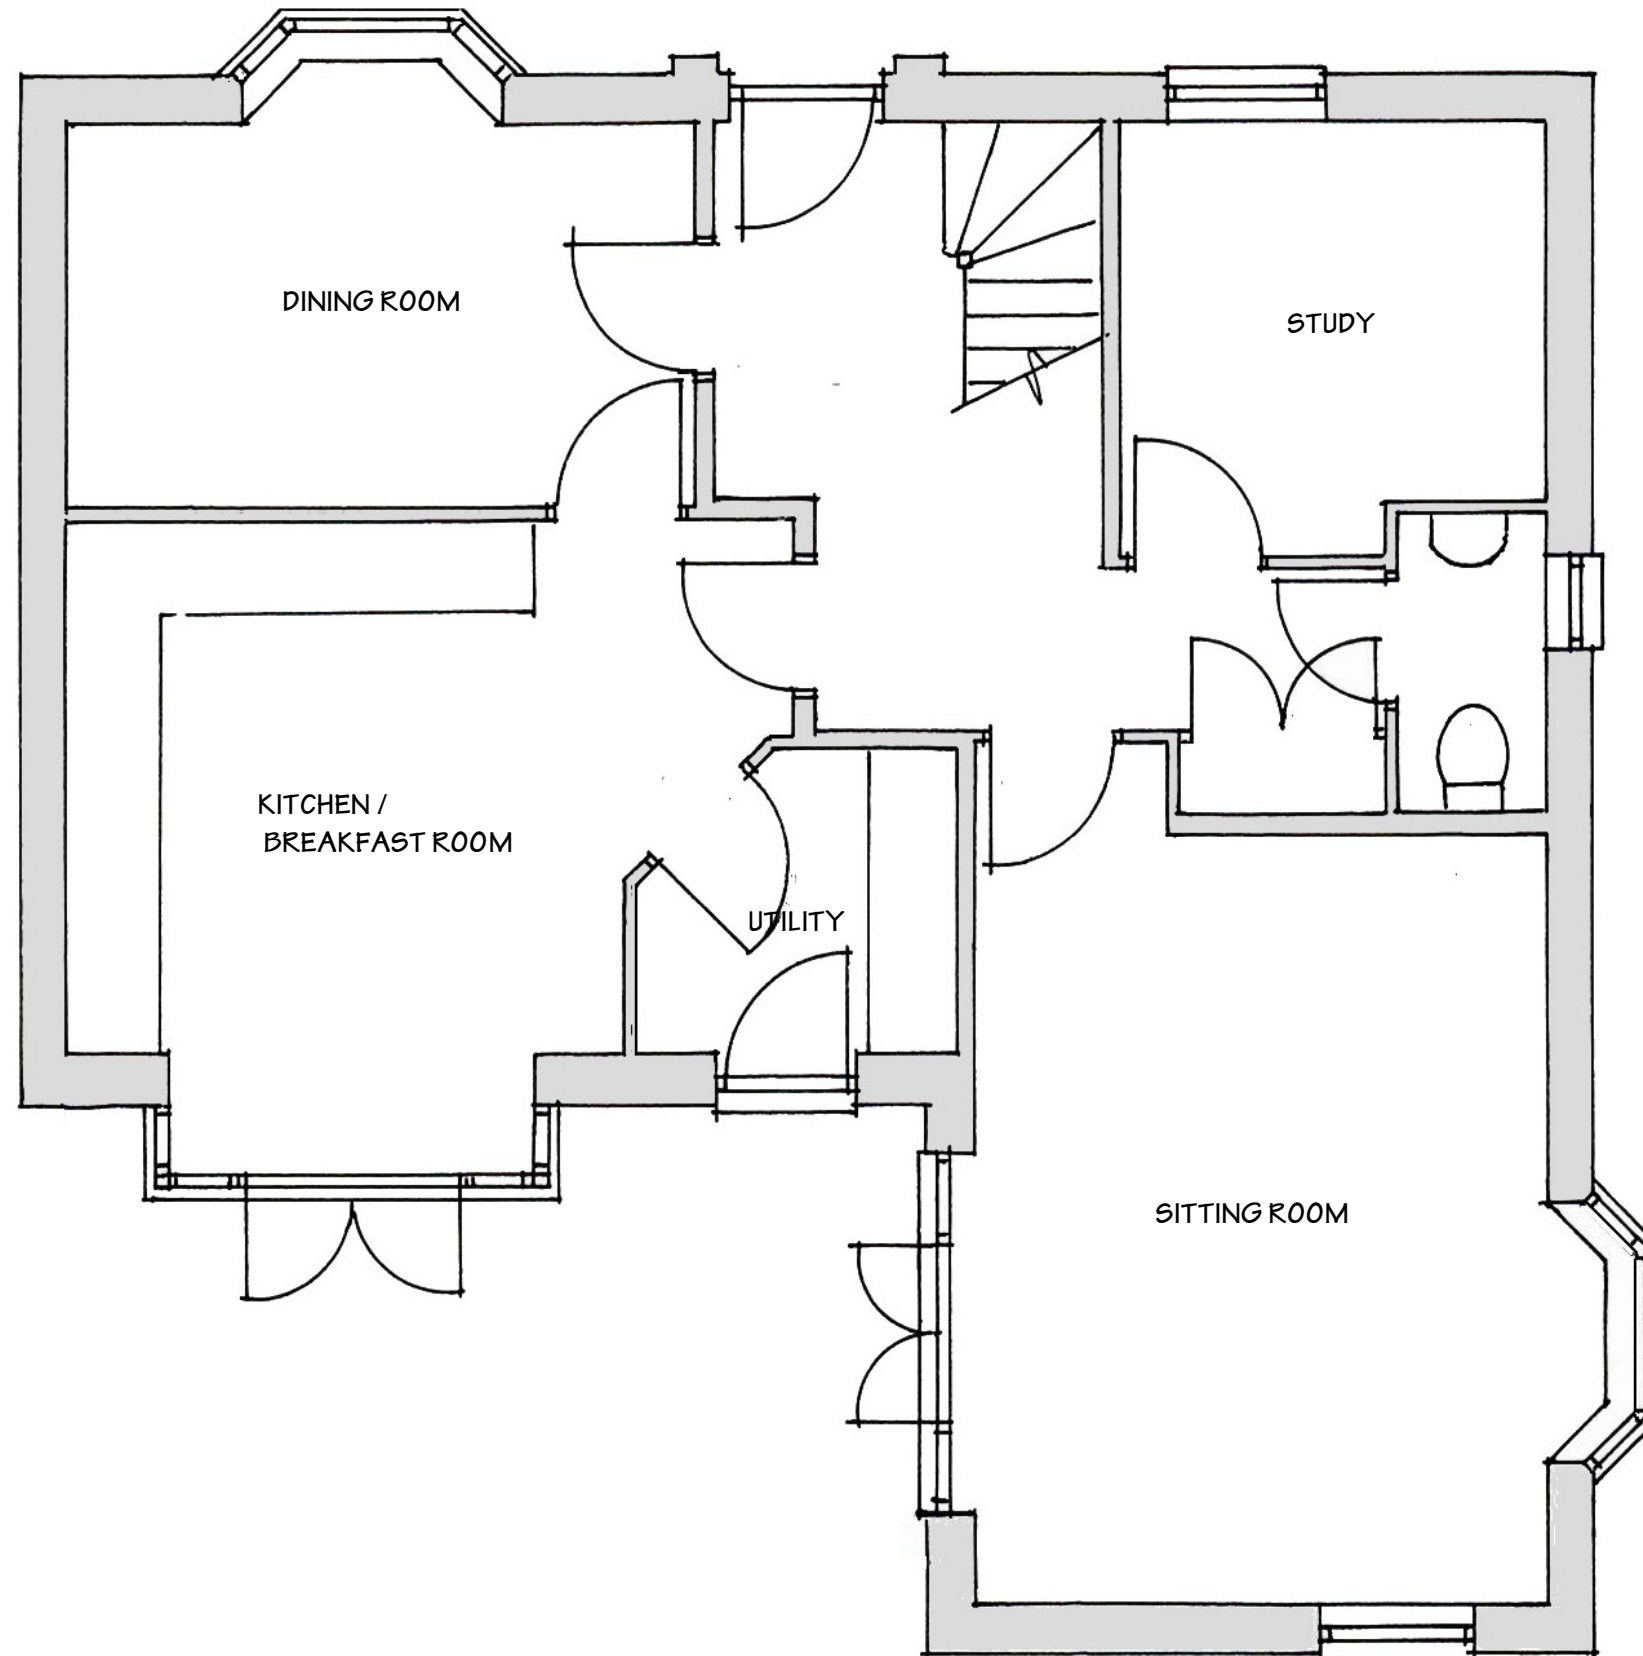


ARCHITECTURAL DESIGN

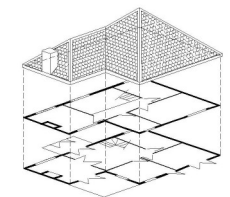

01730 268719
07878 068787
nmarchitectural@outlook.com

Saxon End
Bordean
Petersfield
Hampshire
GU32 1EP

Client
MR & MRS THOMAS

Job
**35 HASLER GROVE
ALDINGBOURNE**

Drawing COPYRIGHT ©

EXISTING FLOOR PLAN

Date Dec 2019

Ref
TH/20/001