



02/12/09

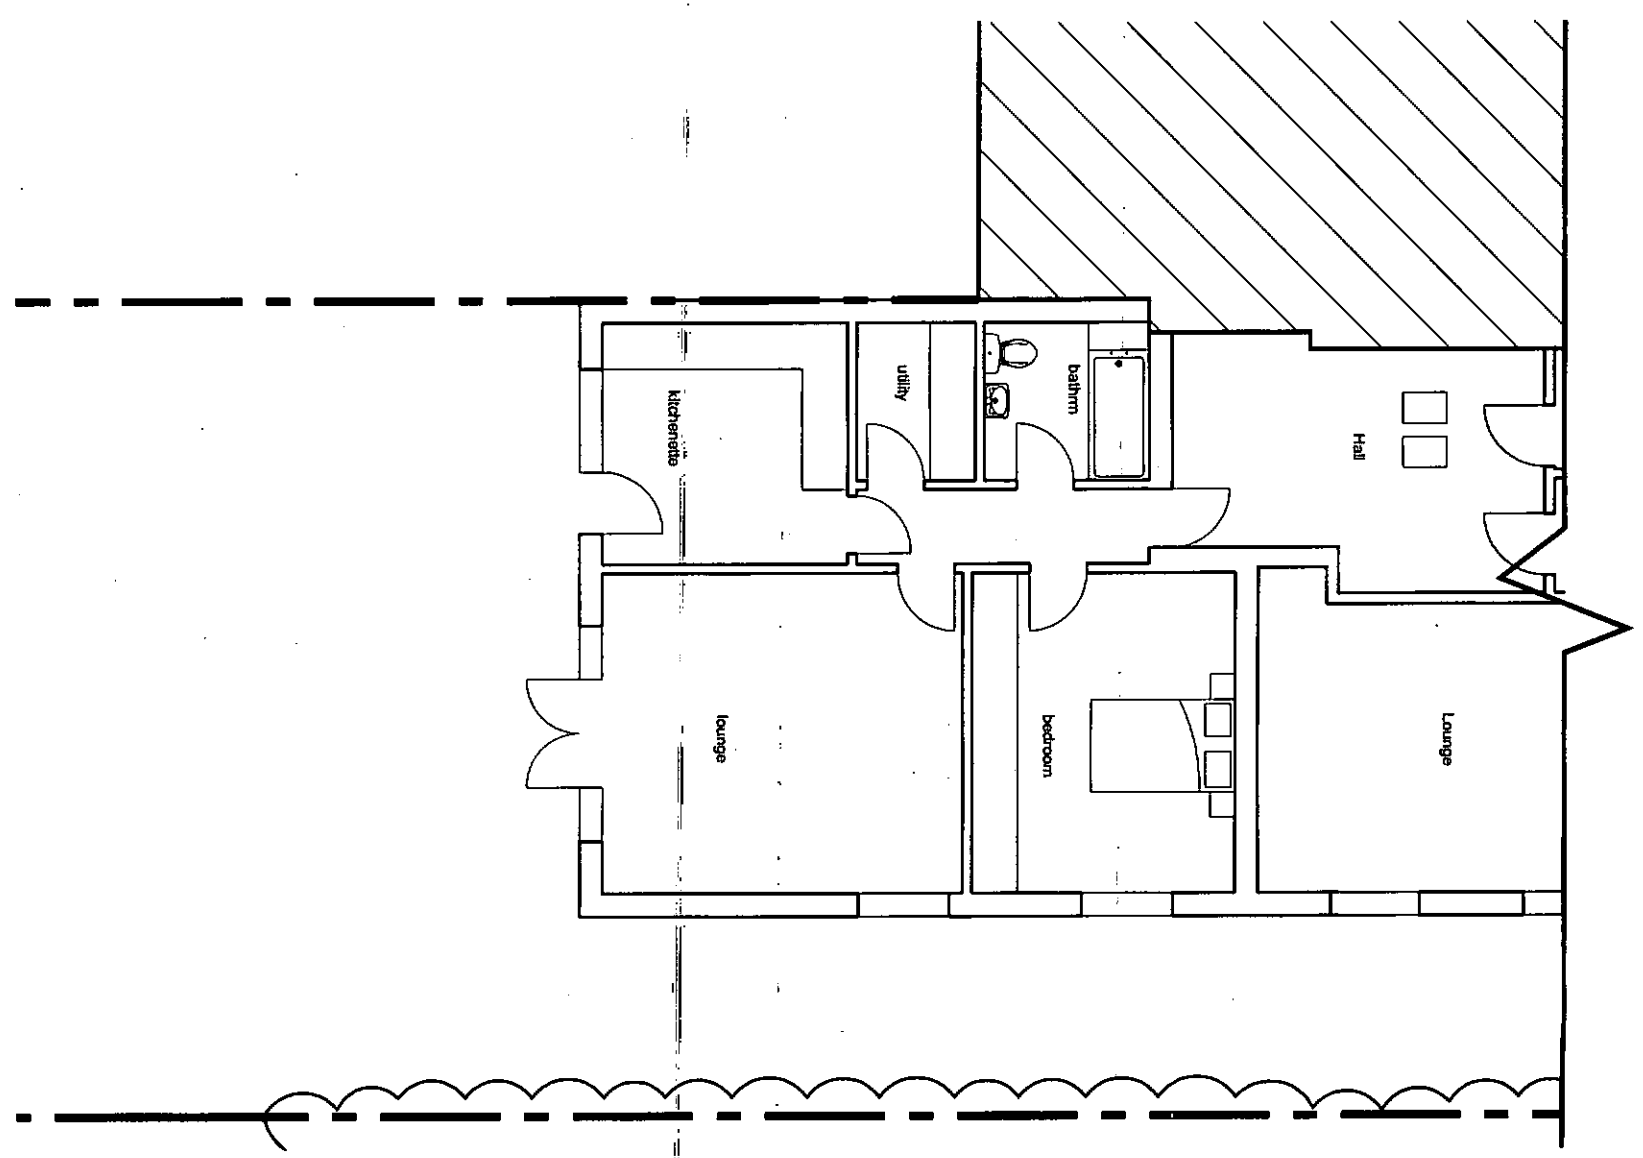

EXISTING PLAN 1:100@A3

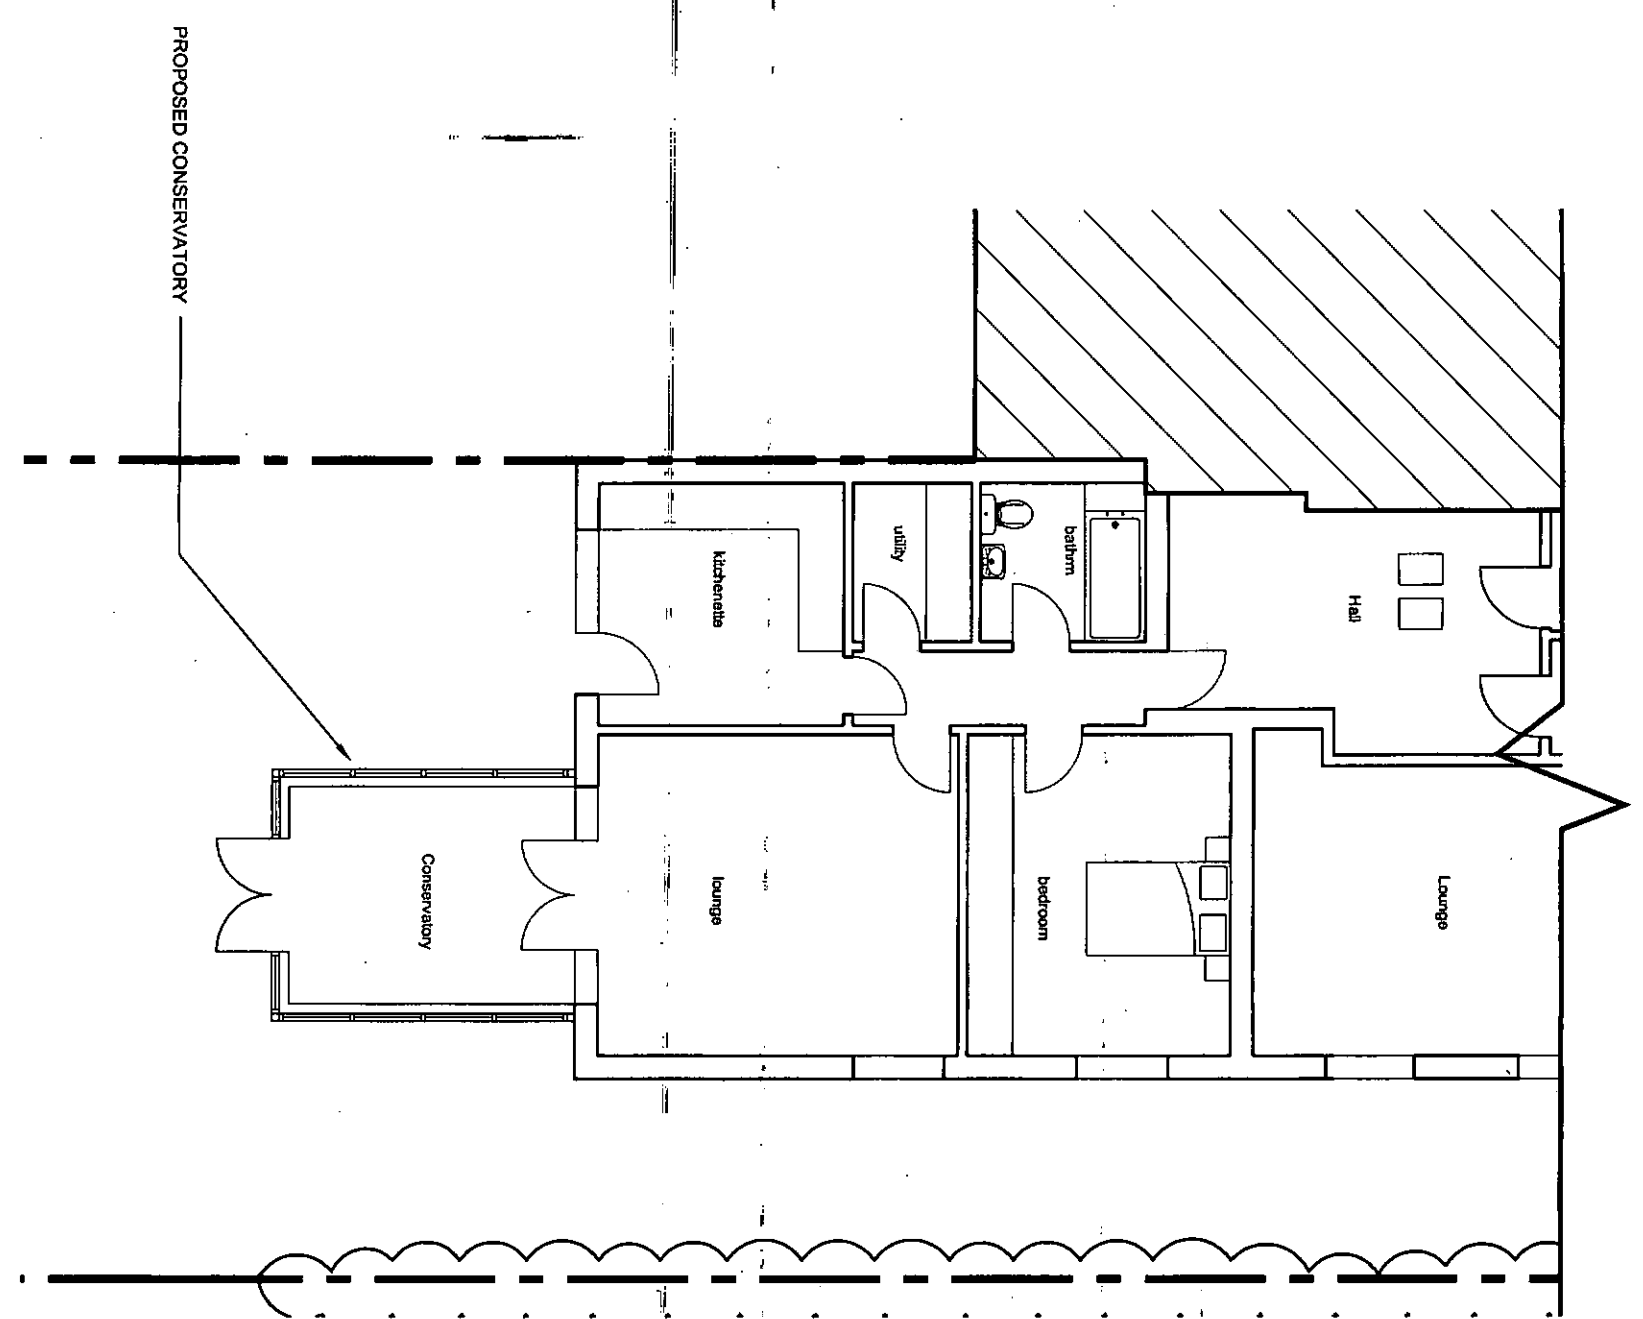

PROPOSED PLAN 1:100@A3

PROPOSED CONSERVATORY