



14/12/09

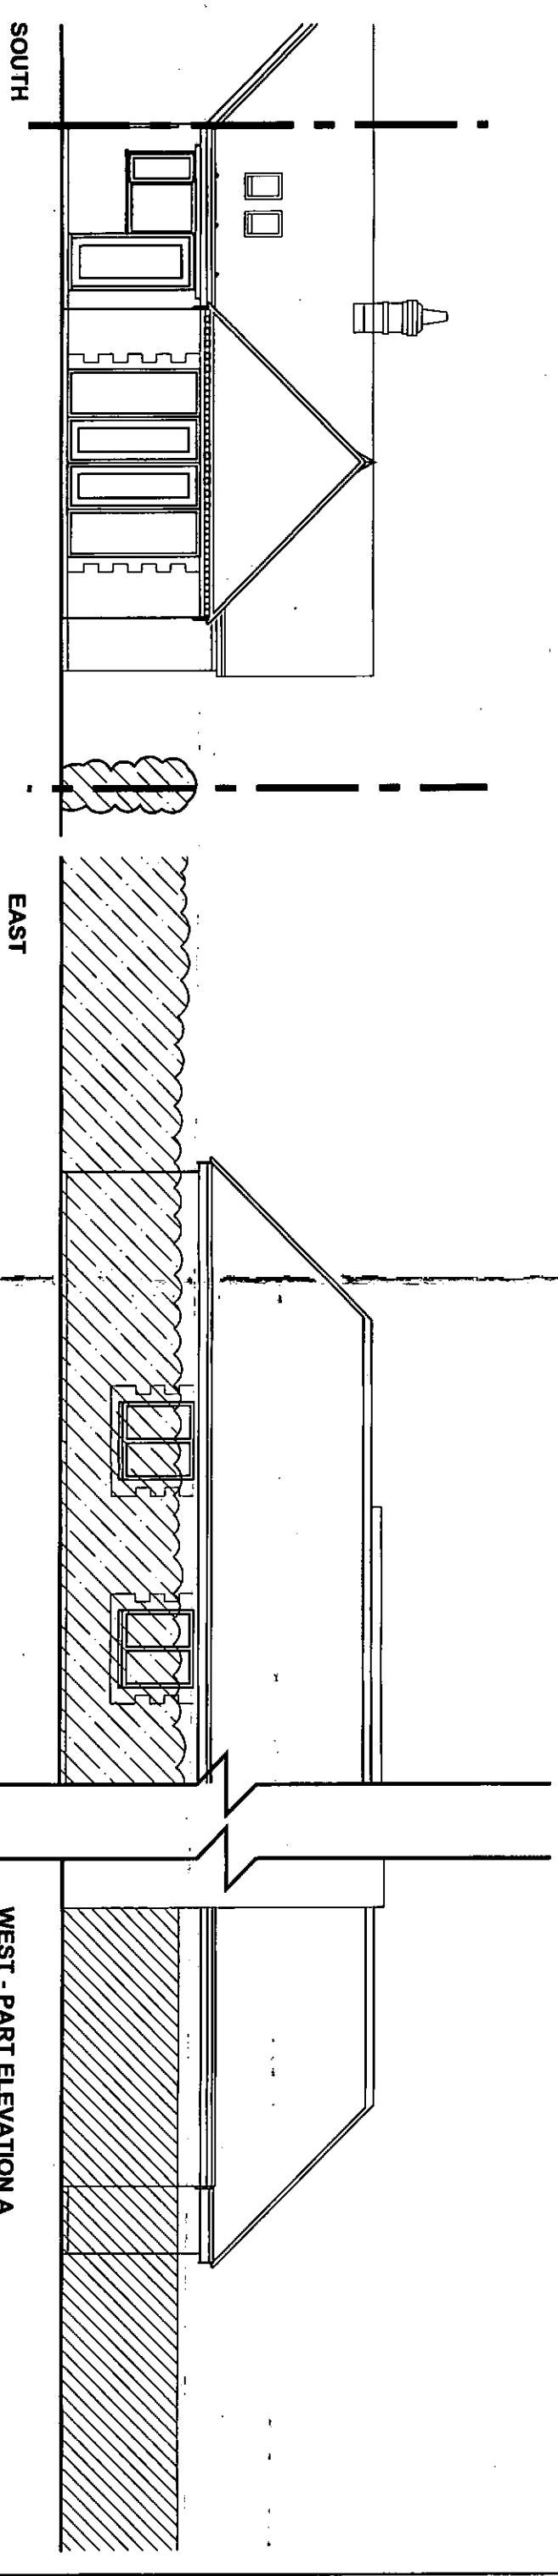

EXISTING ELEVATIONS 1:100@A3

WEST - PART ELEVATION A

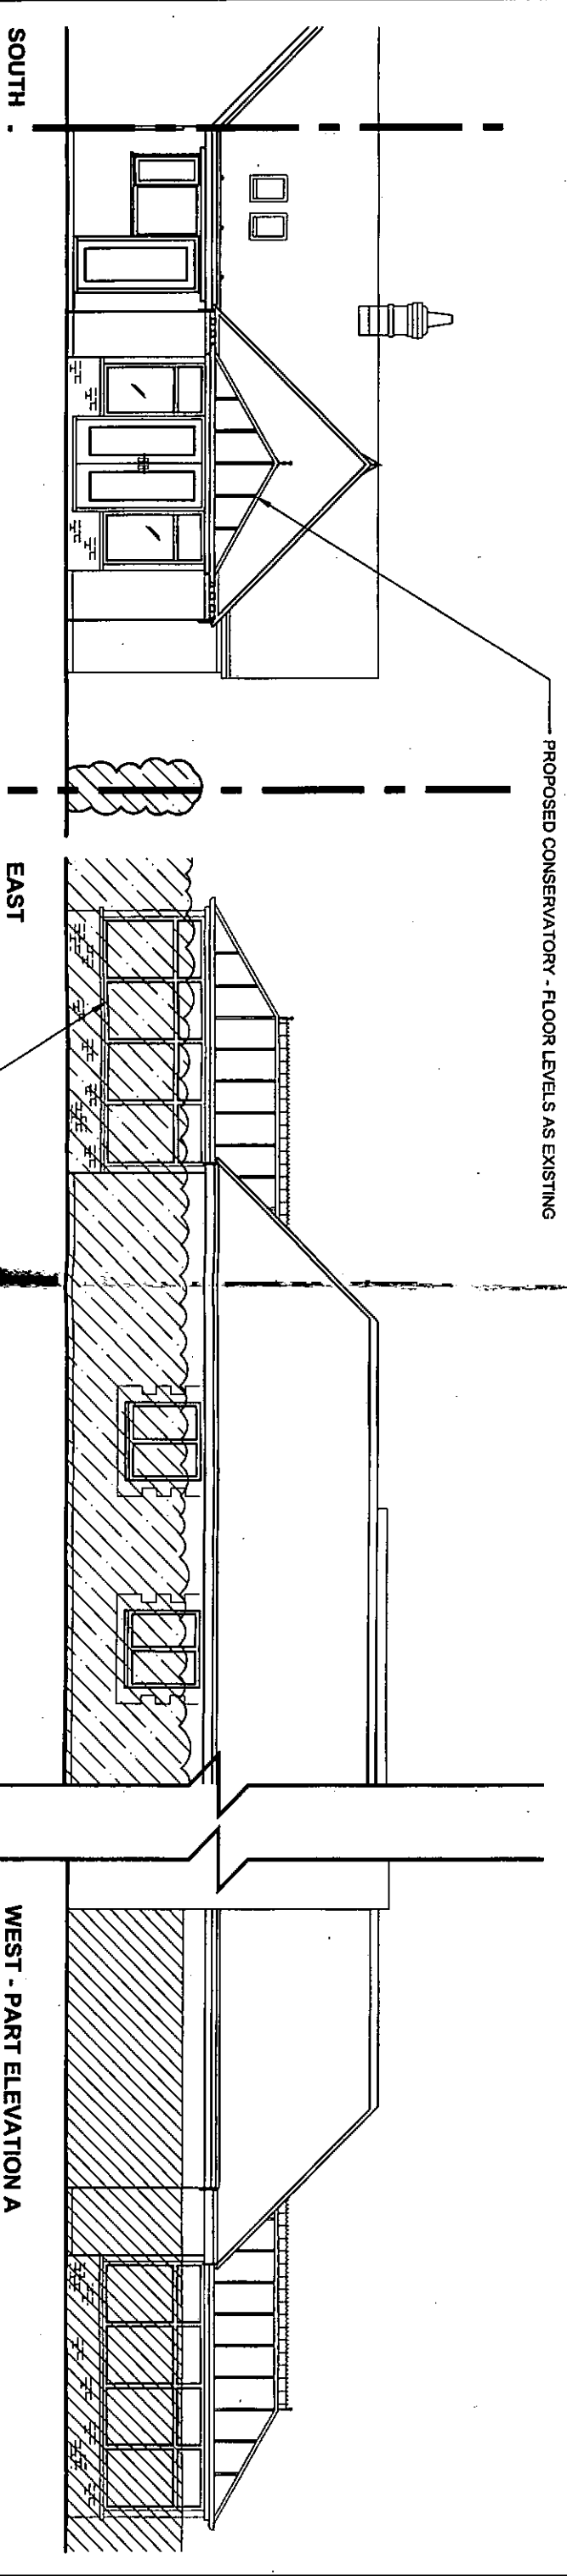

PROPOSED ELEVATIONS 1:100@A3

WEST - PART ELEVATION A

BIS DESIGN

61 Springfield Close Lavant Chichester PO18 0AZ

07887 777085

Project Hollyholme, Level Mare Lane **Drawing Title** Planning **Drawing No:** 2433 / PDA03 **Rev:** 00