




Rapid Ramp Systems®
10 Menzies Road
St Leonards On Sea
TN38 9BB

01424 714646
sales@rapidramp.co.uk
www.rapidrampsystems.co.uk

Find & follow us on:

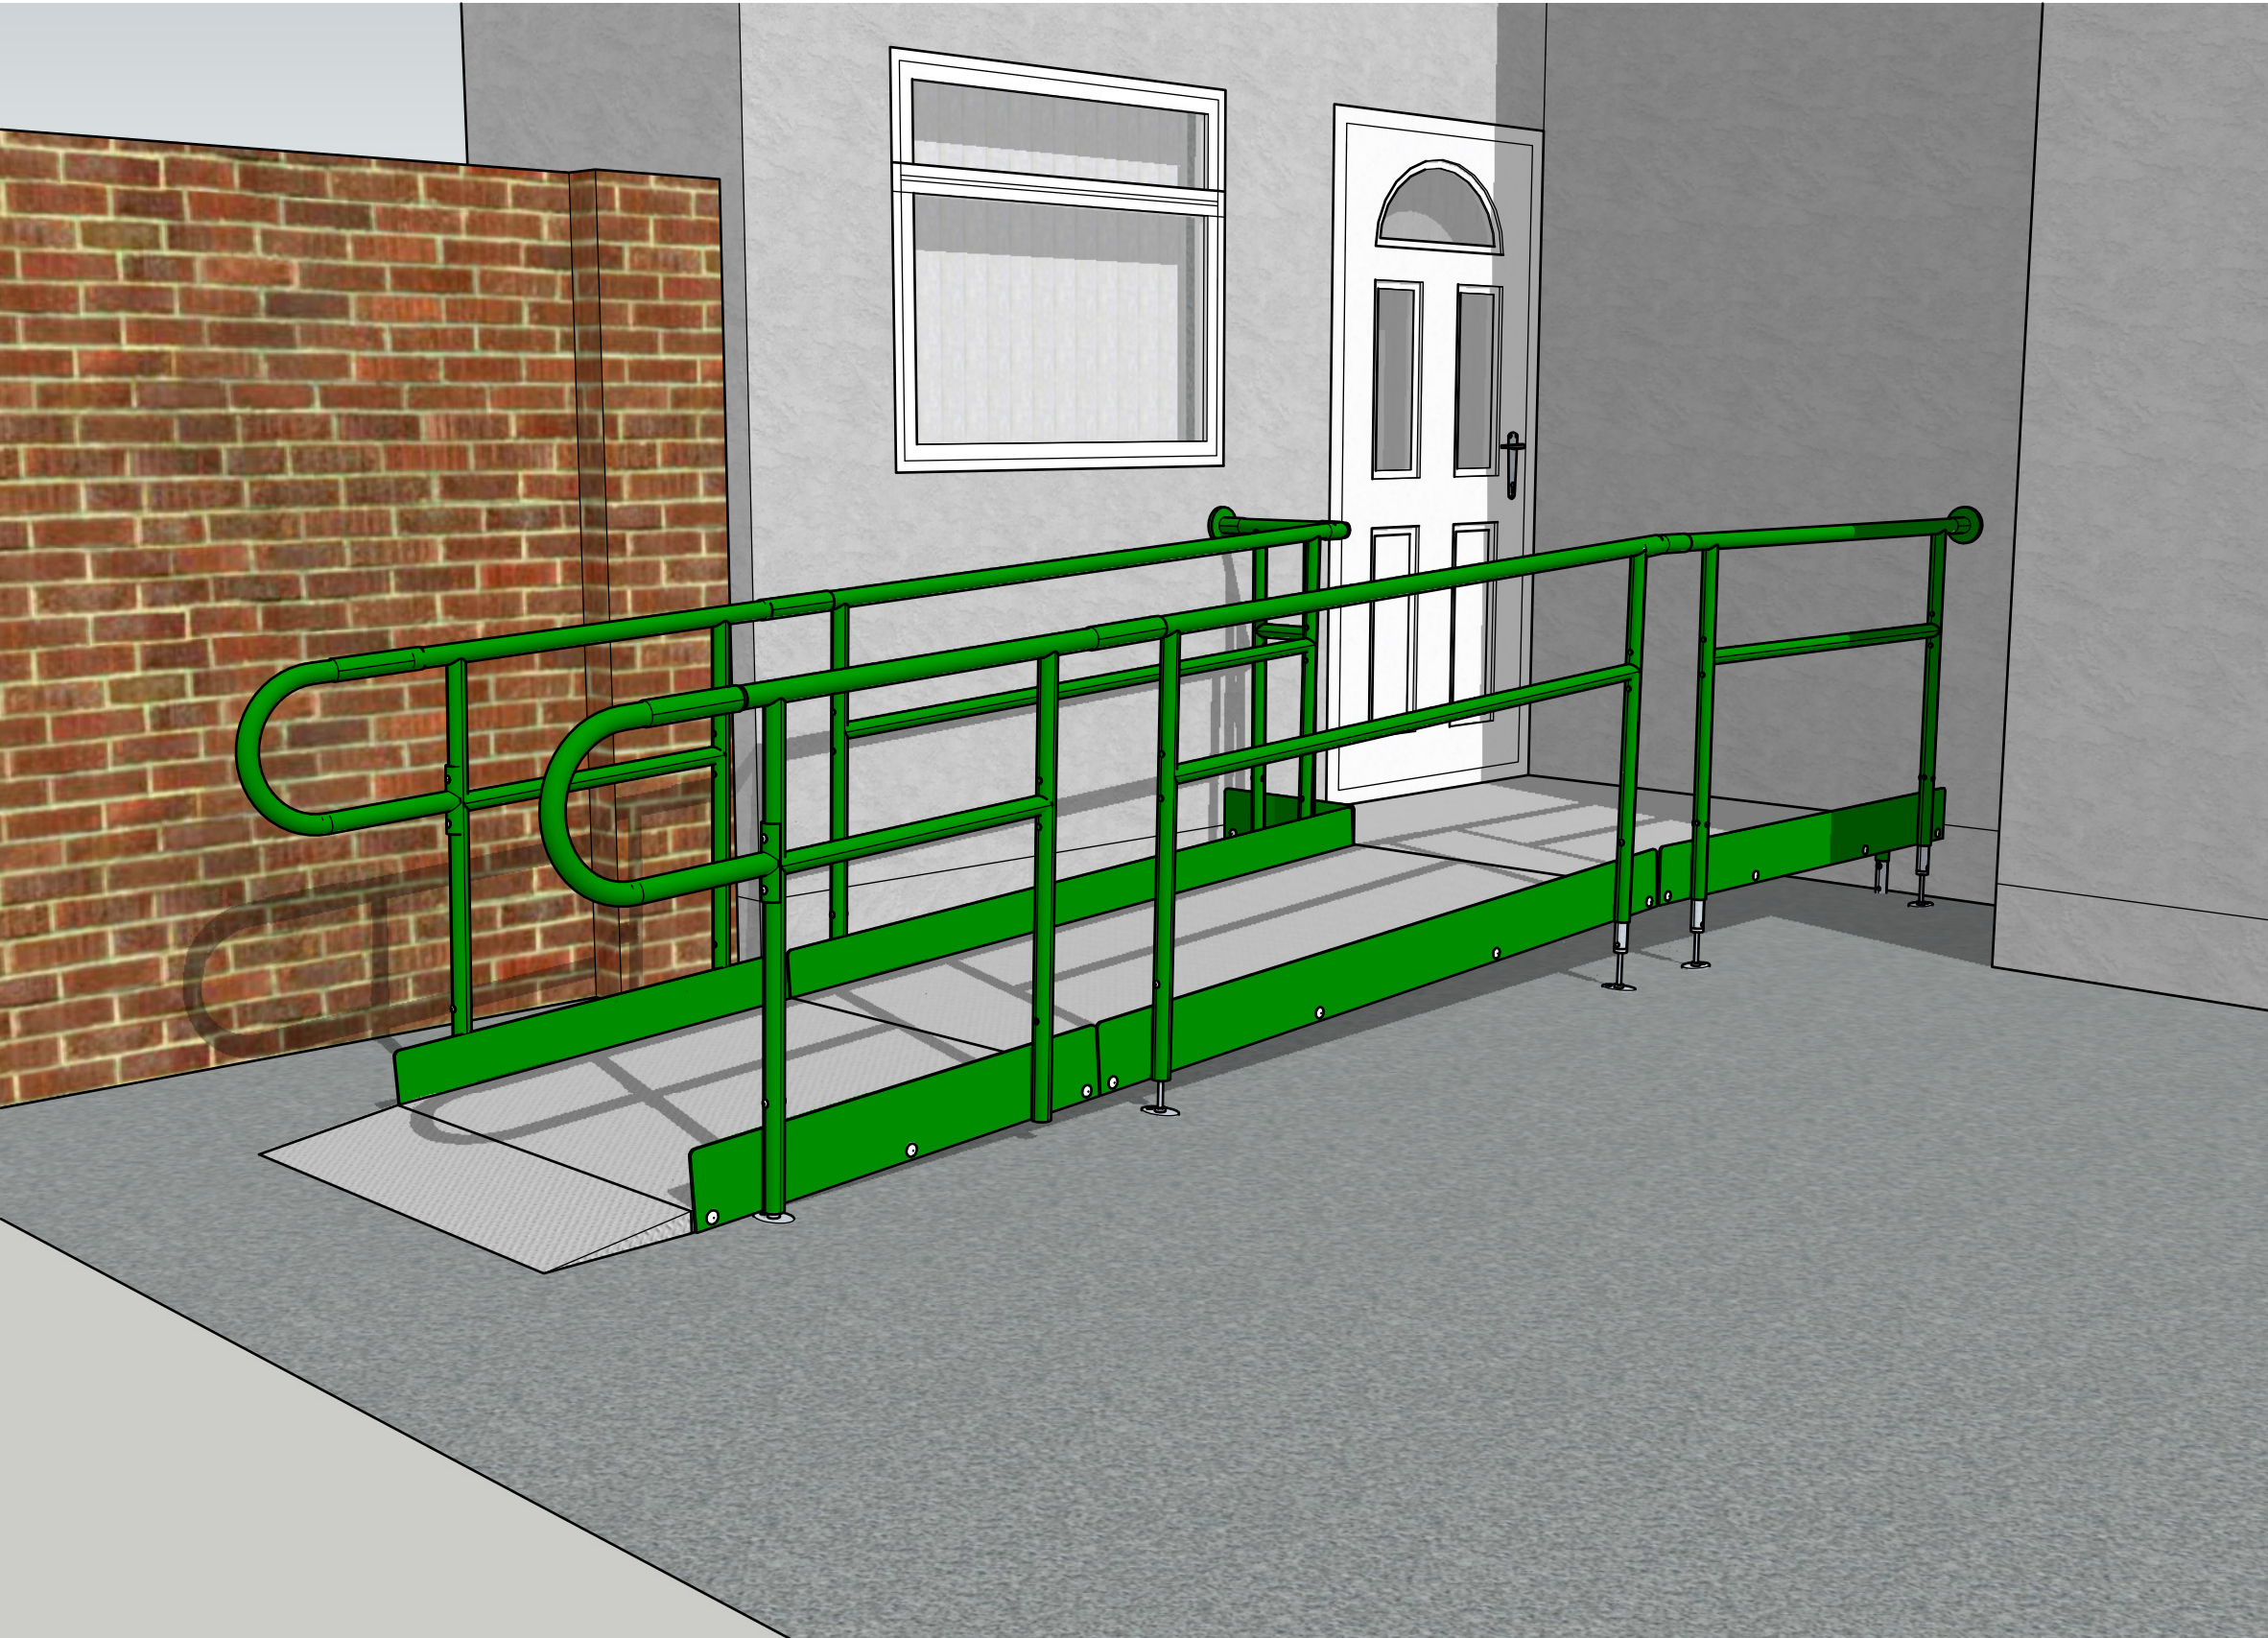

JPM423 Flat 1 Sandcroft
Westergate Chichester PO20 3QJ

Page: 02
Version: 01
Revision:

Current date: 04/02/2020

Project:
Rapid Ramp Installation

Title:
Perspective as Proposed

Gradient: 1:15
Scale: 1:20@A3

Drawn by: JPM
Checked by: KJP

Revision notes:

A3

The 3D view provided with this drawing is an illustration only and is not part of the contract