
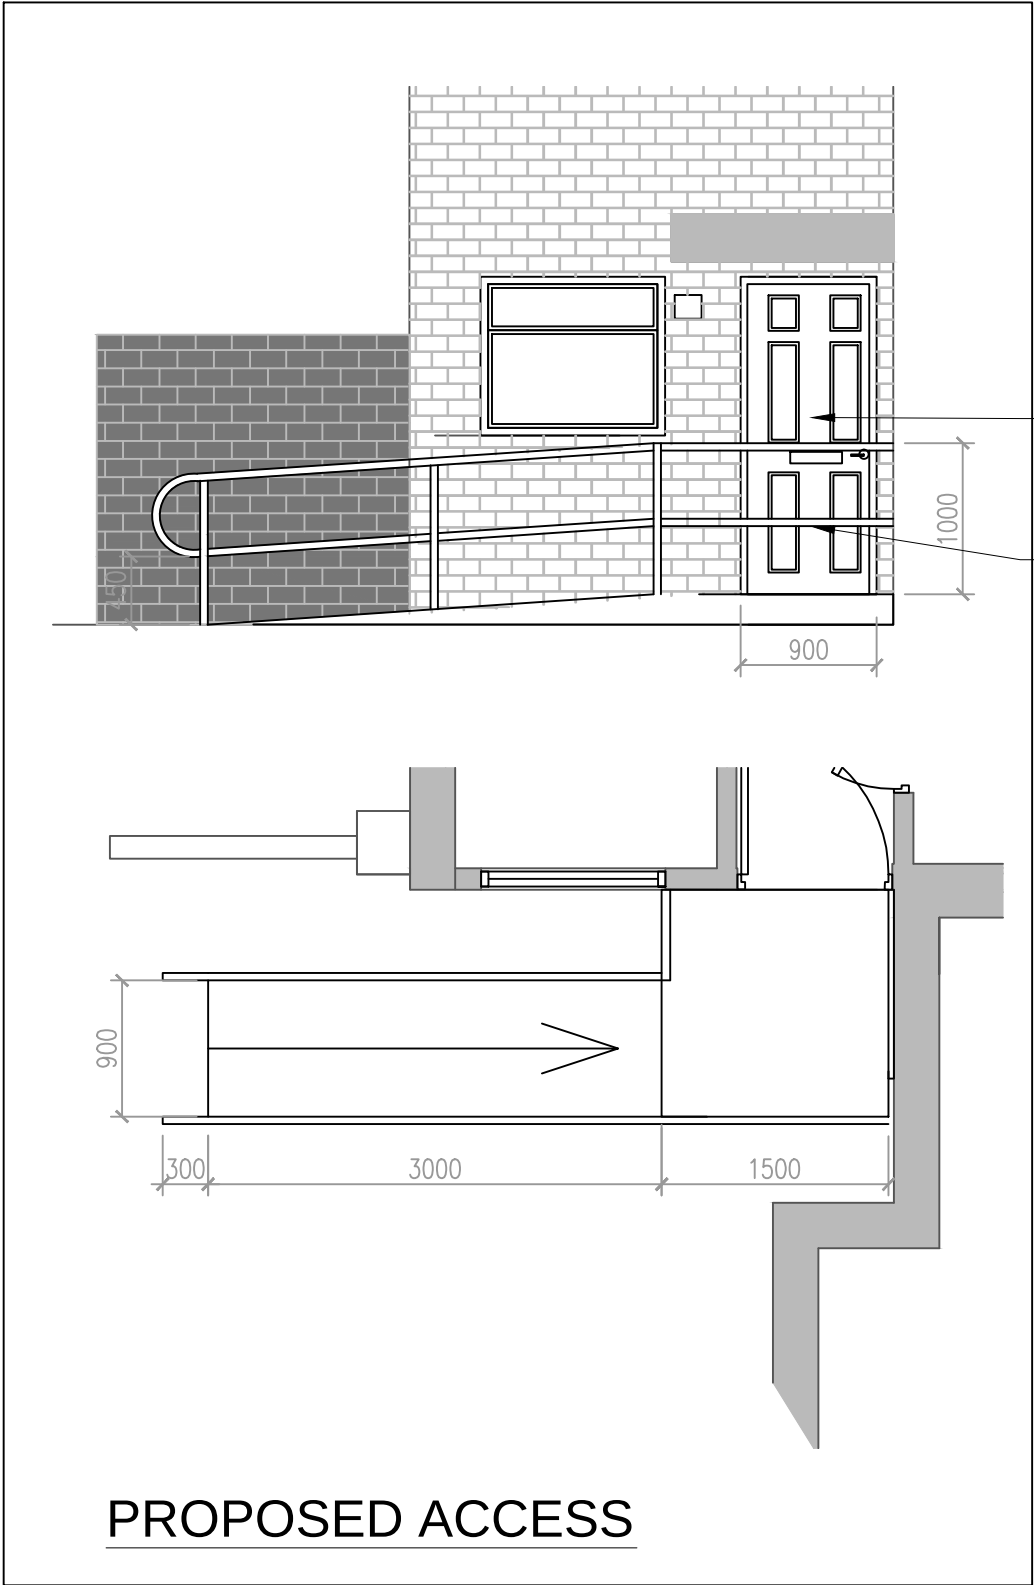


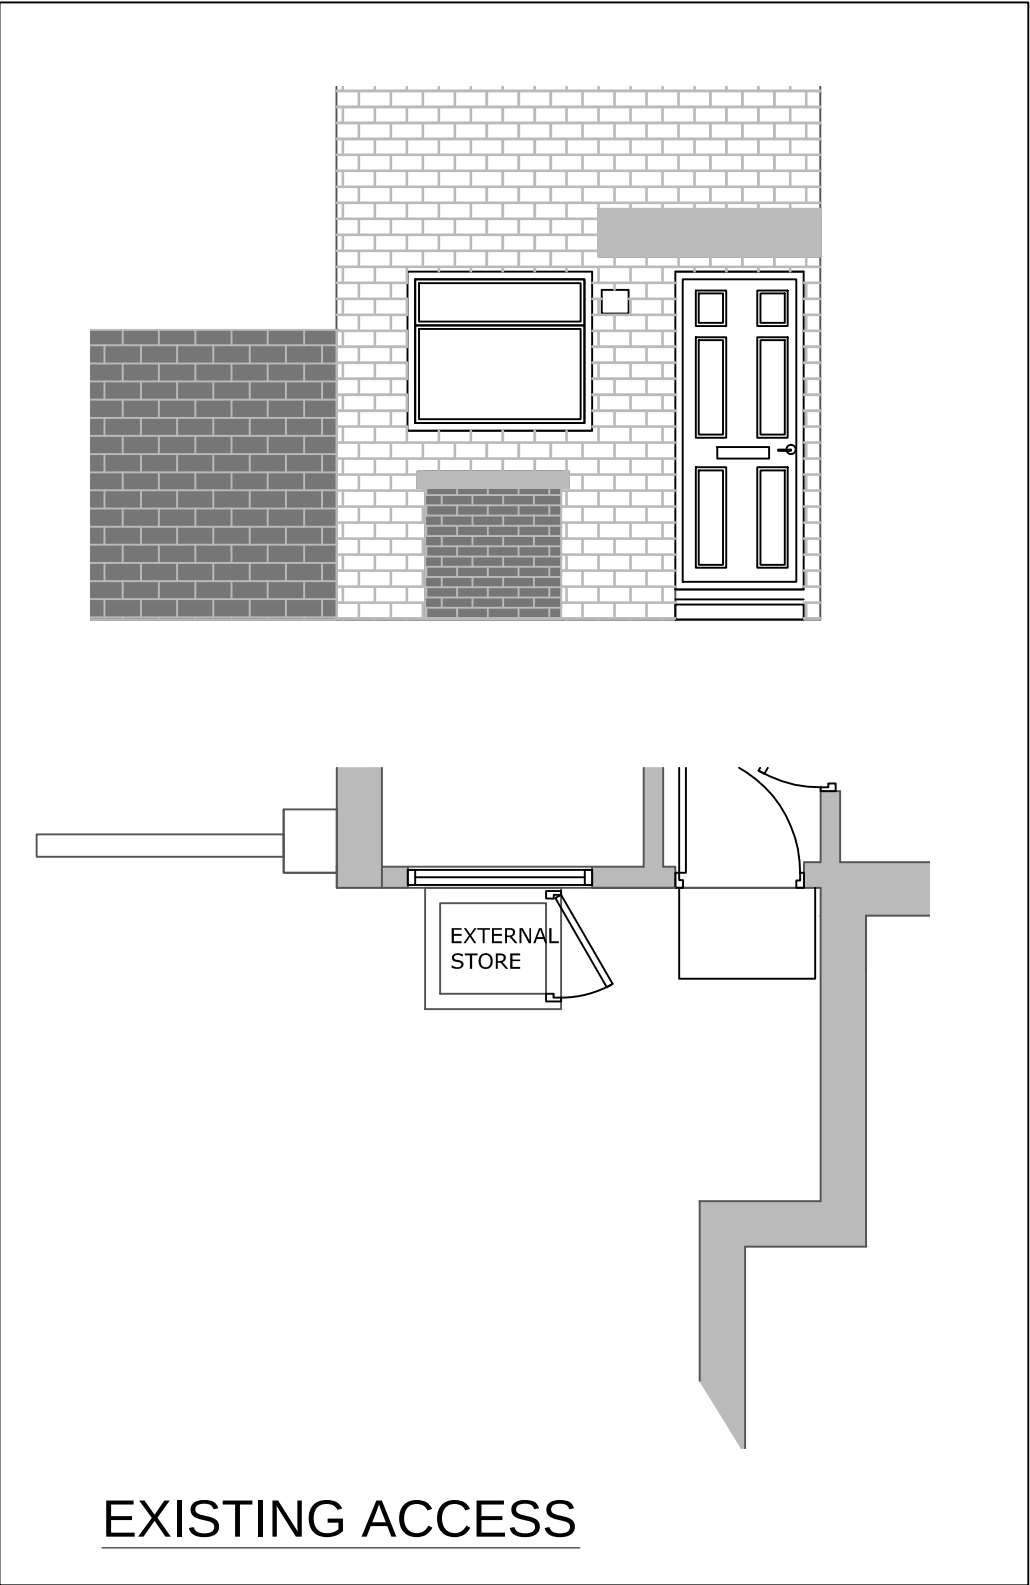

NEW LEVEL THRESHOLD
DOOR WIDENED TO ACHIEVE
900mm CLEAR

MODULAR RAMP WITH 1500 X 1500
LEVEL PLATFORM

NOTES:

1. All dimensions are in mm and must be checked on site.
2. Drawings are to be read in conjunction with accompanying documents.
3. Any errors or inaccuracies should be brought to the attention of Amber Living.

Contact Information

Unit 3, Tungsten Building, George Street, Portslade, Brighton, BN41 1RA Tel: 01273 410836 Email: Heather@amberliving.co.uk

Client Name Mr Leslie Anscombe

Address Flat 1 Sandcroft, Westergate, PO20 3QJ

Drawing Title Ext and Pro Access Plans

Drawing Reference HT/03/Sandcroft1 Date 29/01/20

Scale 1: 50 Paper A3 Drawn By HT Revision A Direction 