


Flat 1, Sandcroft, Westergate

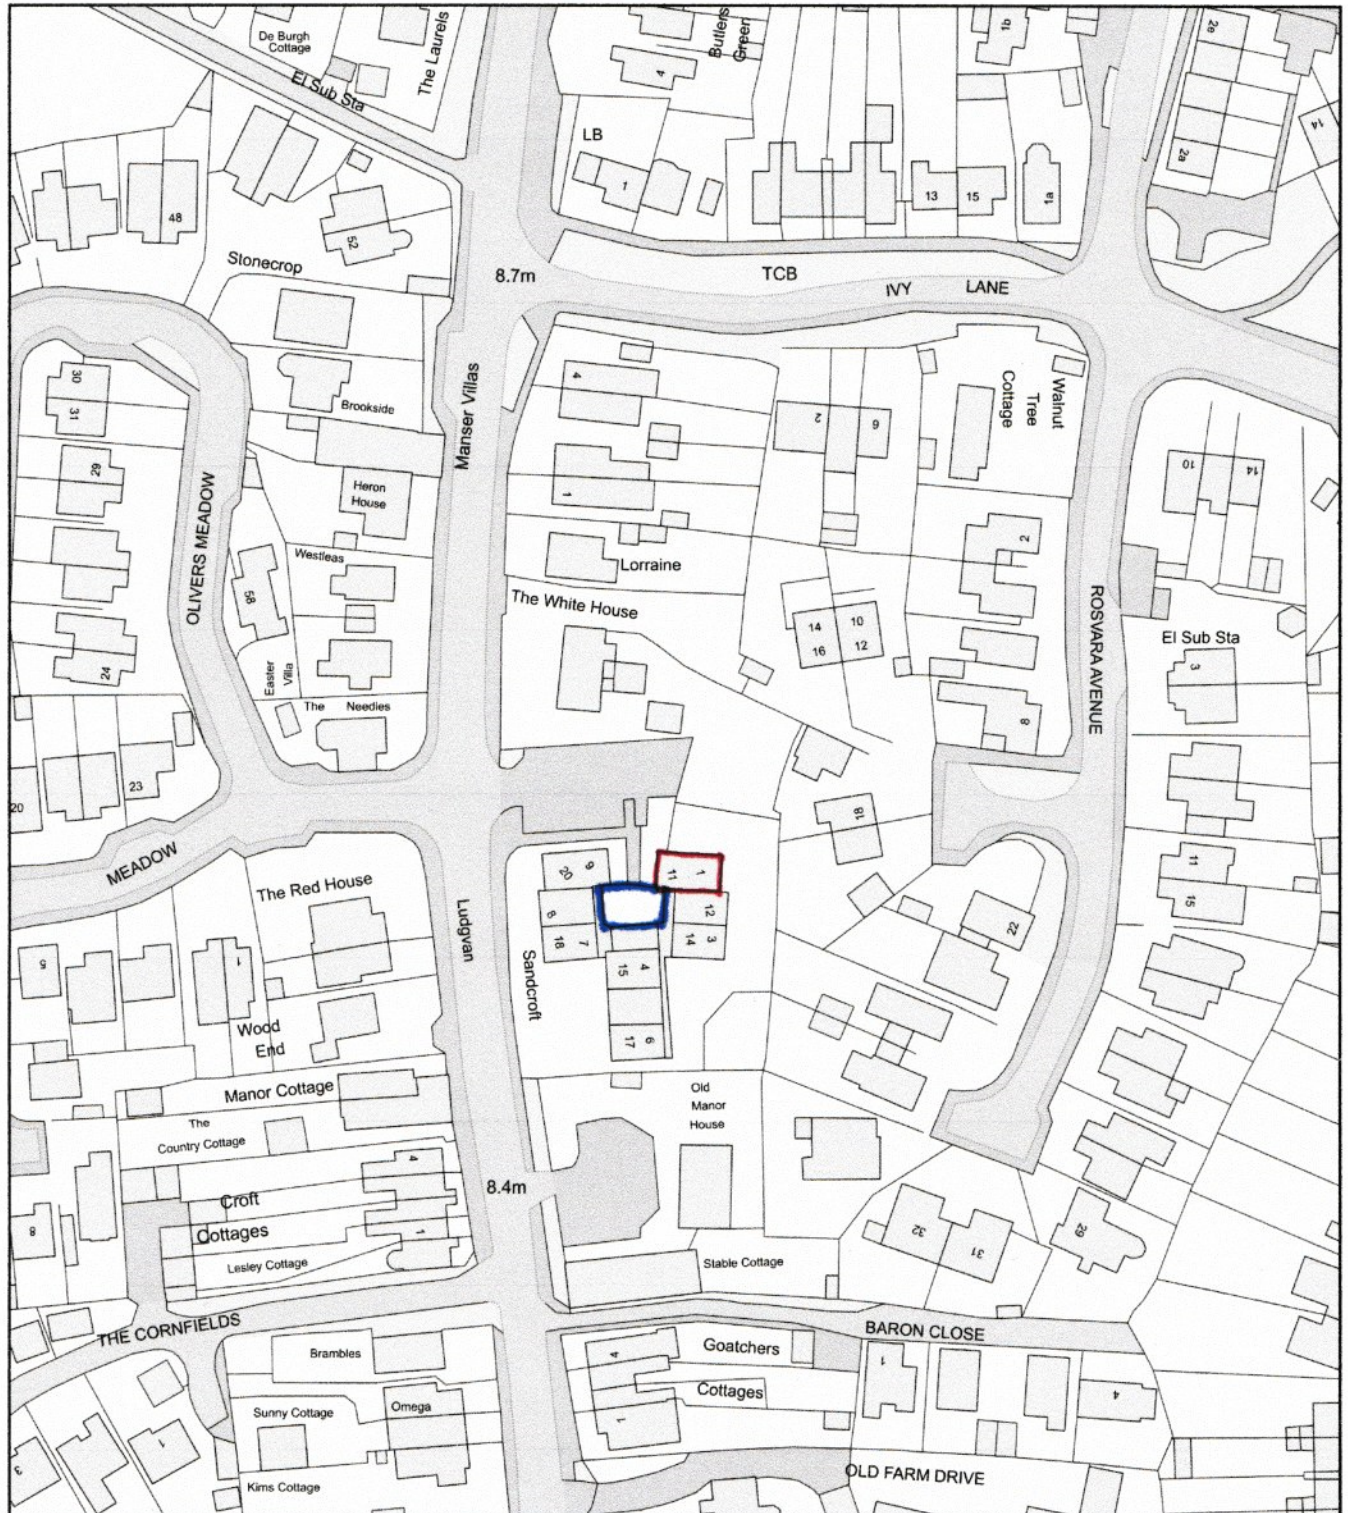

Plan Produced for: Amber Living
 Date Produced: 19 Feb 2020
 Plan Reference Number: TQRQM2005011122656
 Scale: 1:1250 @ A4