



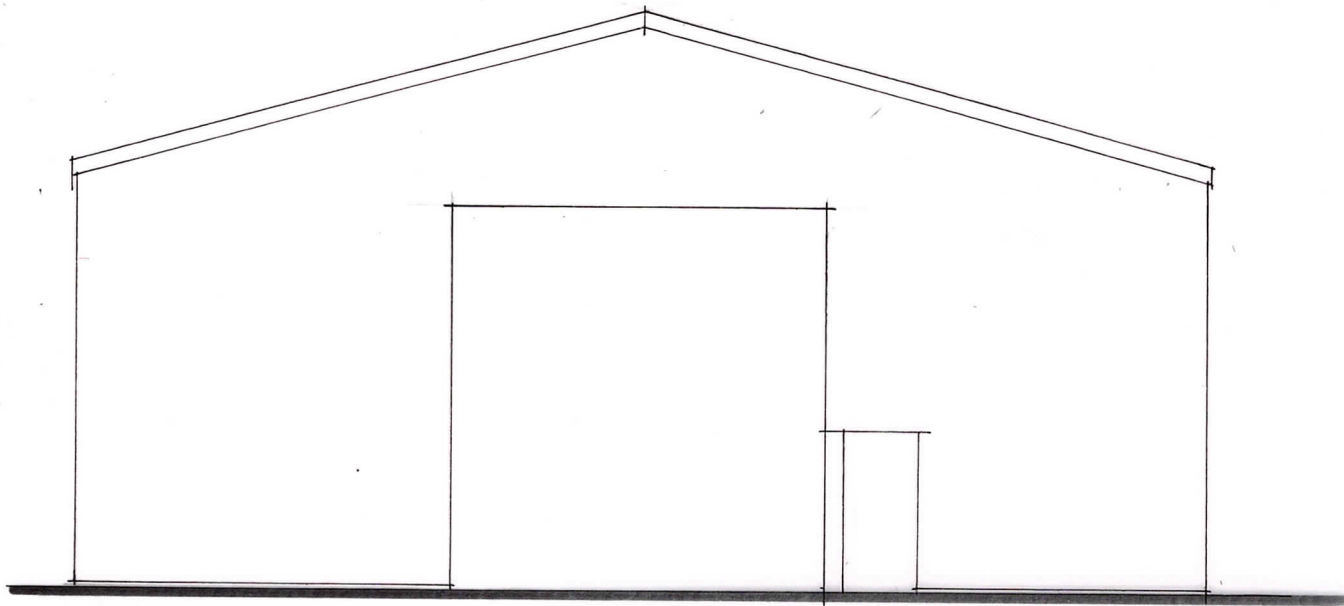


WEST

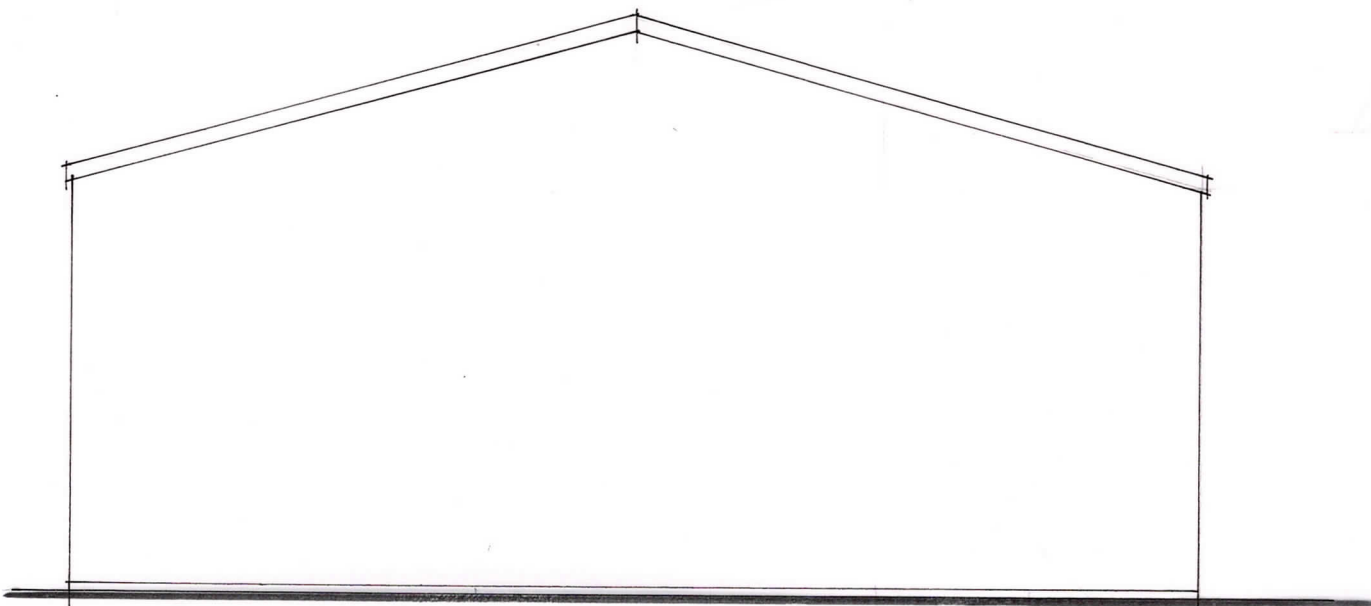

EAST

SCALE 1:100 AT A3  
0 5 10M

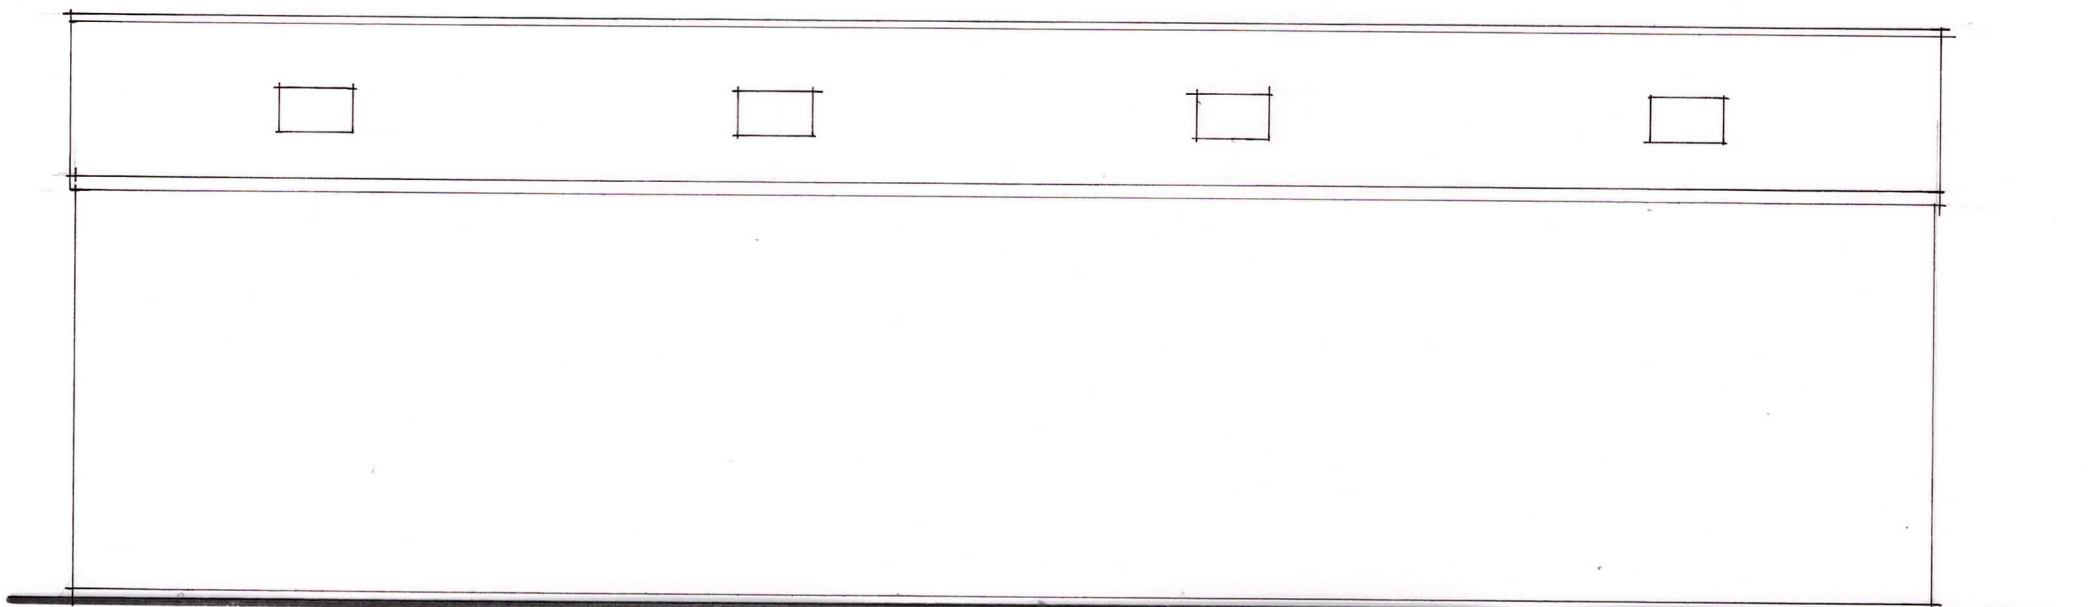

NORTH & SOUTH

**RJCA Chartered Architects**  
The White House, 2 Lavant Road  
Chichester, West Sussex PO19 5RQ  
Tel: 01243 779600  
Mobile: 07973435493  
Email: [rjcatkinson@btinternet.com](mailto:rjcatkinson@btinternet.com)

**Project Name: Lidsey Lodge Farm**

**Drawing: Existing storage barn 1 – sheet 2 of 2**

**Drawing Number: 2020/10/05 Rev.**