


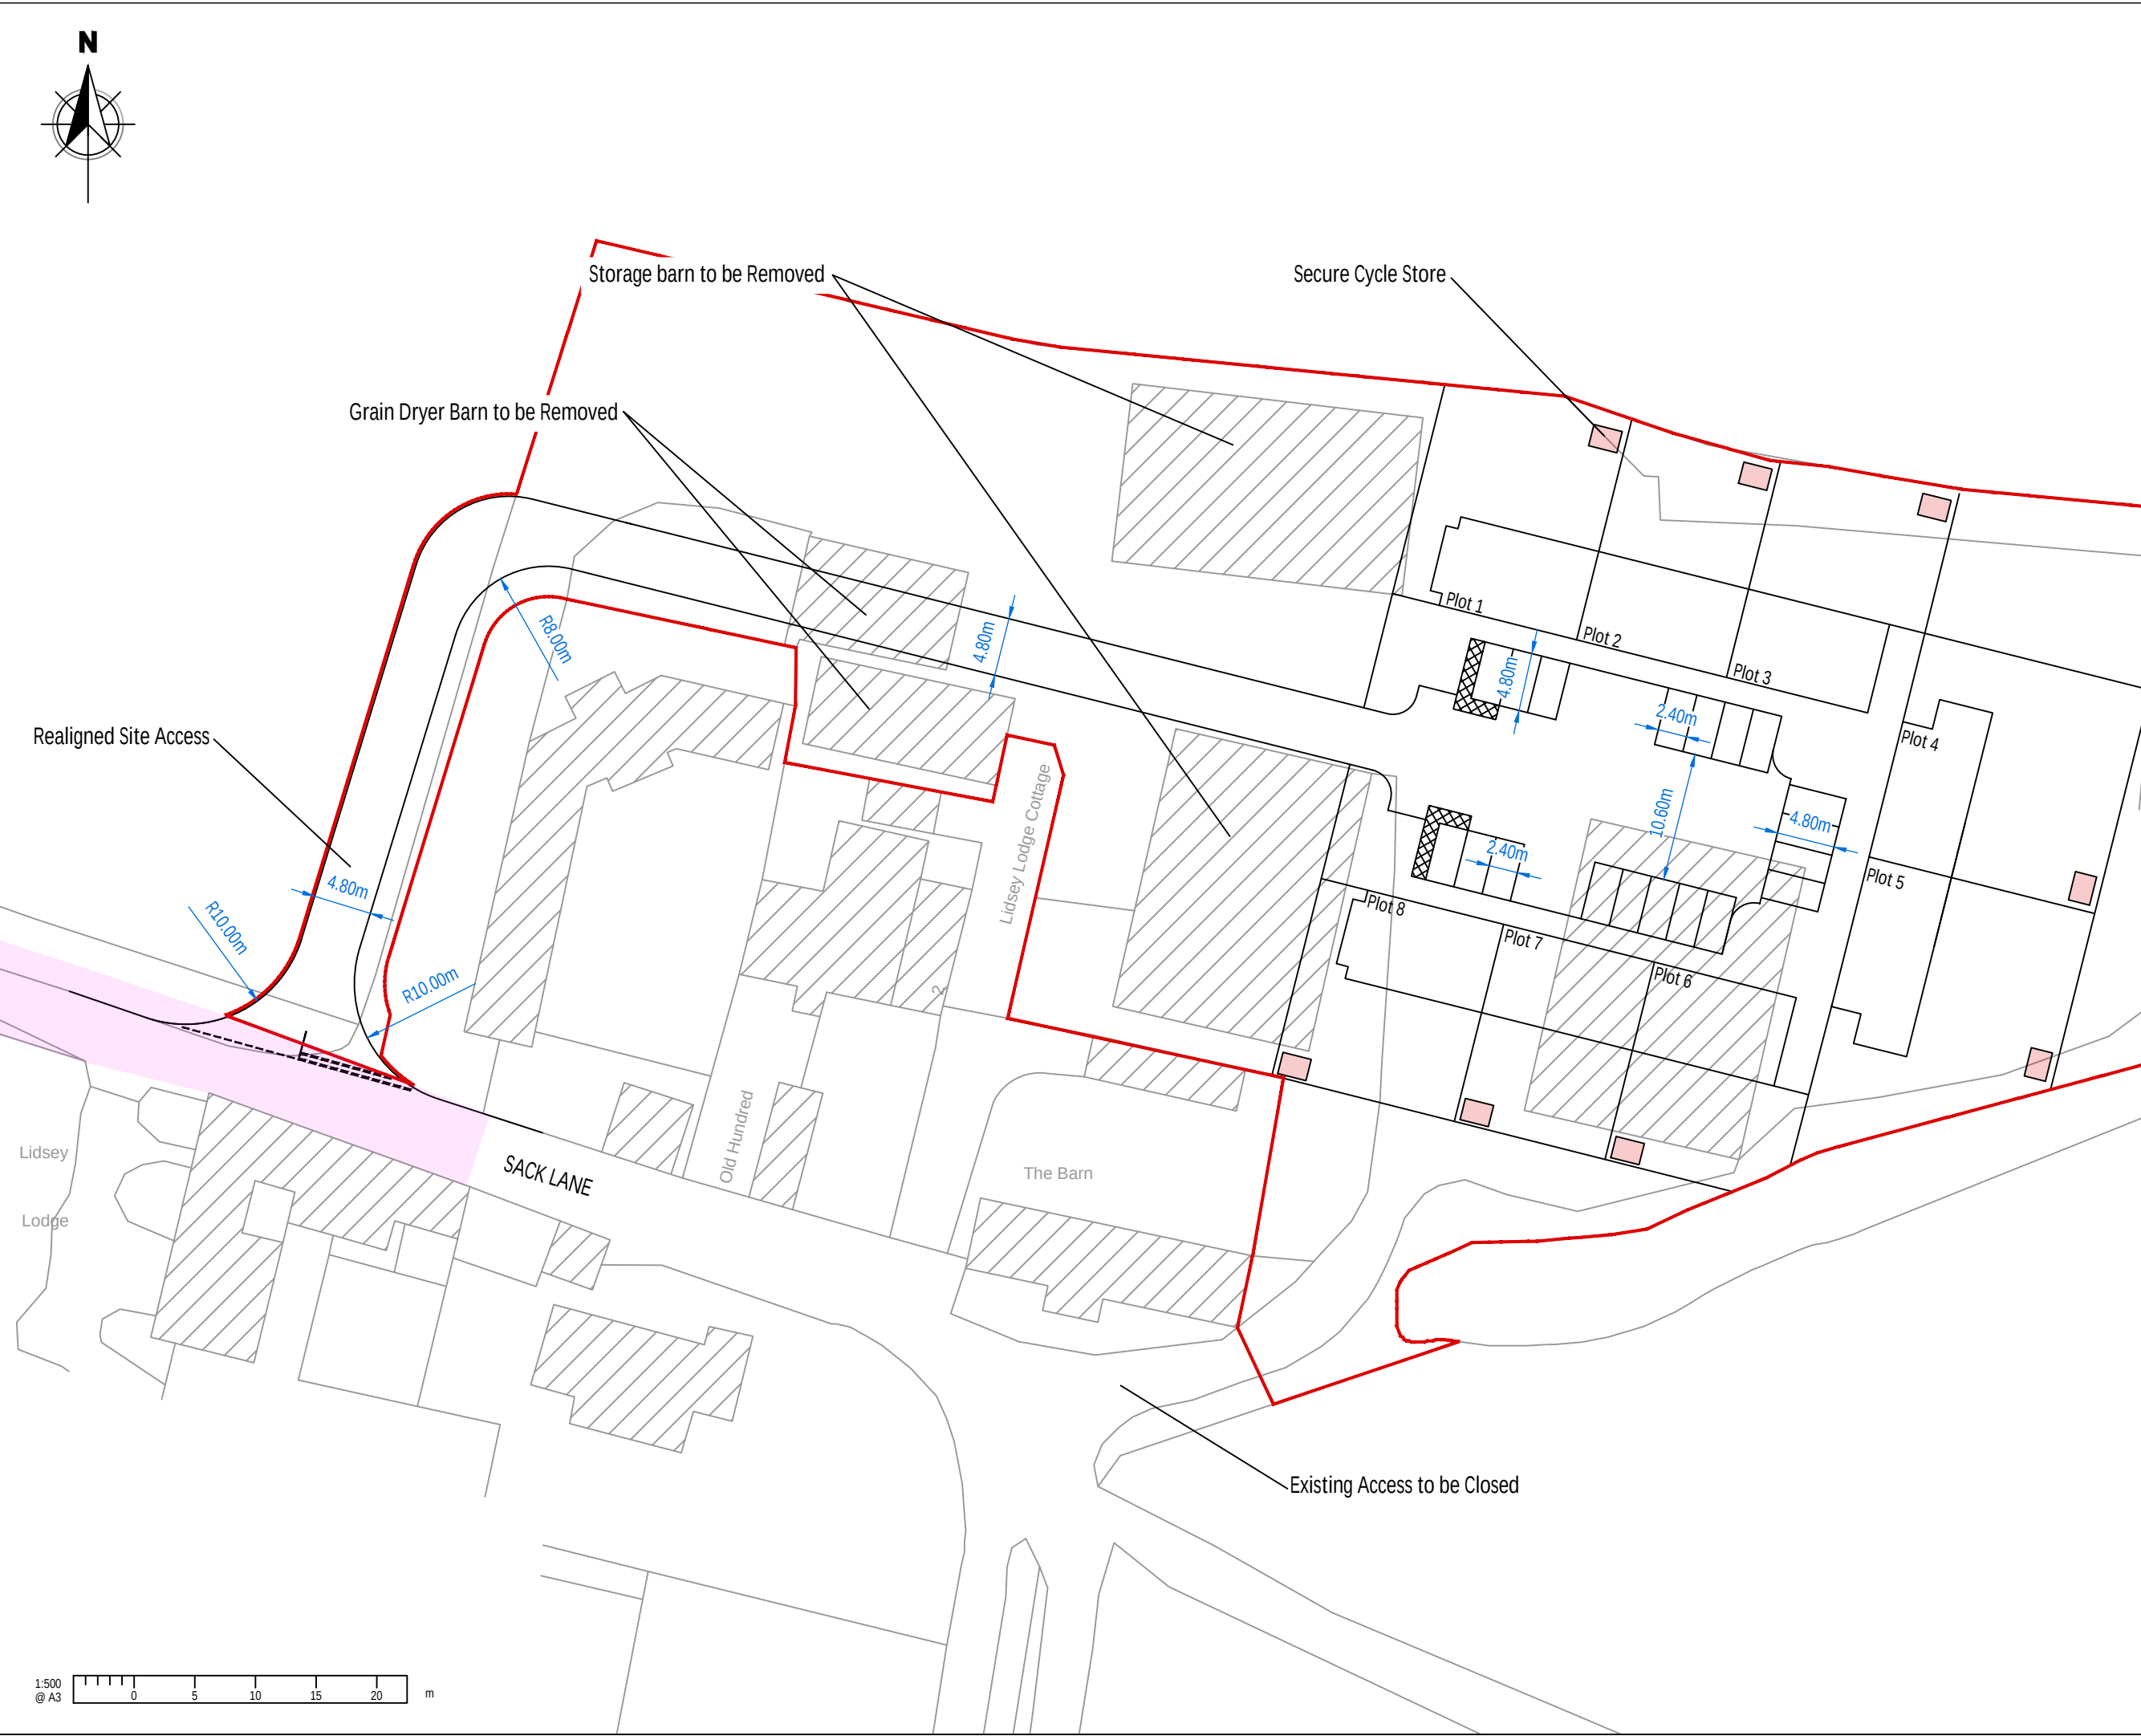

1. This drawing is to be read in conjunction with all other Bright Plan drawings, and with all relevant Architect's and Engineer's drawings and specification. Any discrepancies found are to be reported immediately to the Engineer.
2. Bright Plan accepts no responsibility for inaccuracies in data provided by third parties such as topographic surveys or Ordnance Survey mapping.
3. Do not scale, work to figured dimensions only. All dimensions are in millimeters unless noted otherwise and all levels are in metres from the topographic survey datum.
4. Any information given regarding existing underground services is given in good faith after consultation with the relevant authority, however accuracy is not certain.

-LEGEND-

- Site Boundary
- Highway Boundary
- Secure Cycle Store

Original Issue	29/07/2021
Rev.	Amendments
	Date



BRIGHT PLAN
Transport Planning and Civil Engineering Consultants
2 West Barn, Norton Lane, Chichester, West Sussex PO20 3AF
Tel: 01243 210418 Email: enquiries@bpcivils.co.uk
www.bpcivils.co.uk

Drawing Status	Draft
Client	Mr S. Davis
Project	Lidsey Lodge Farm, Sack Lane Lidsey, Po22 9PE
Drawing Title	Site Overview
Scale	1:500
Date	July 21
Drawn By	SMO
Checked By	ALB
Drawing No.	2021-6347-001
Rev.	-