


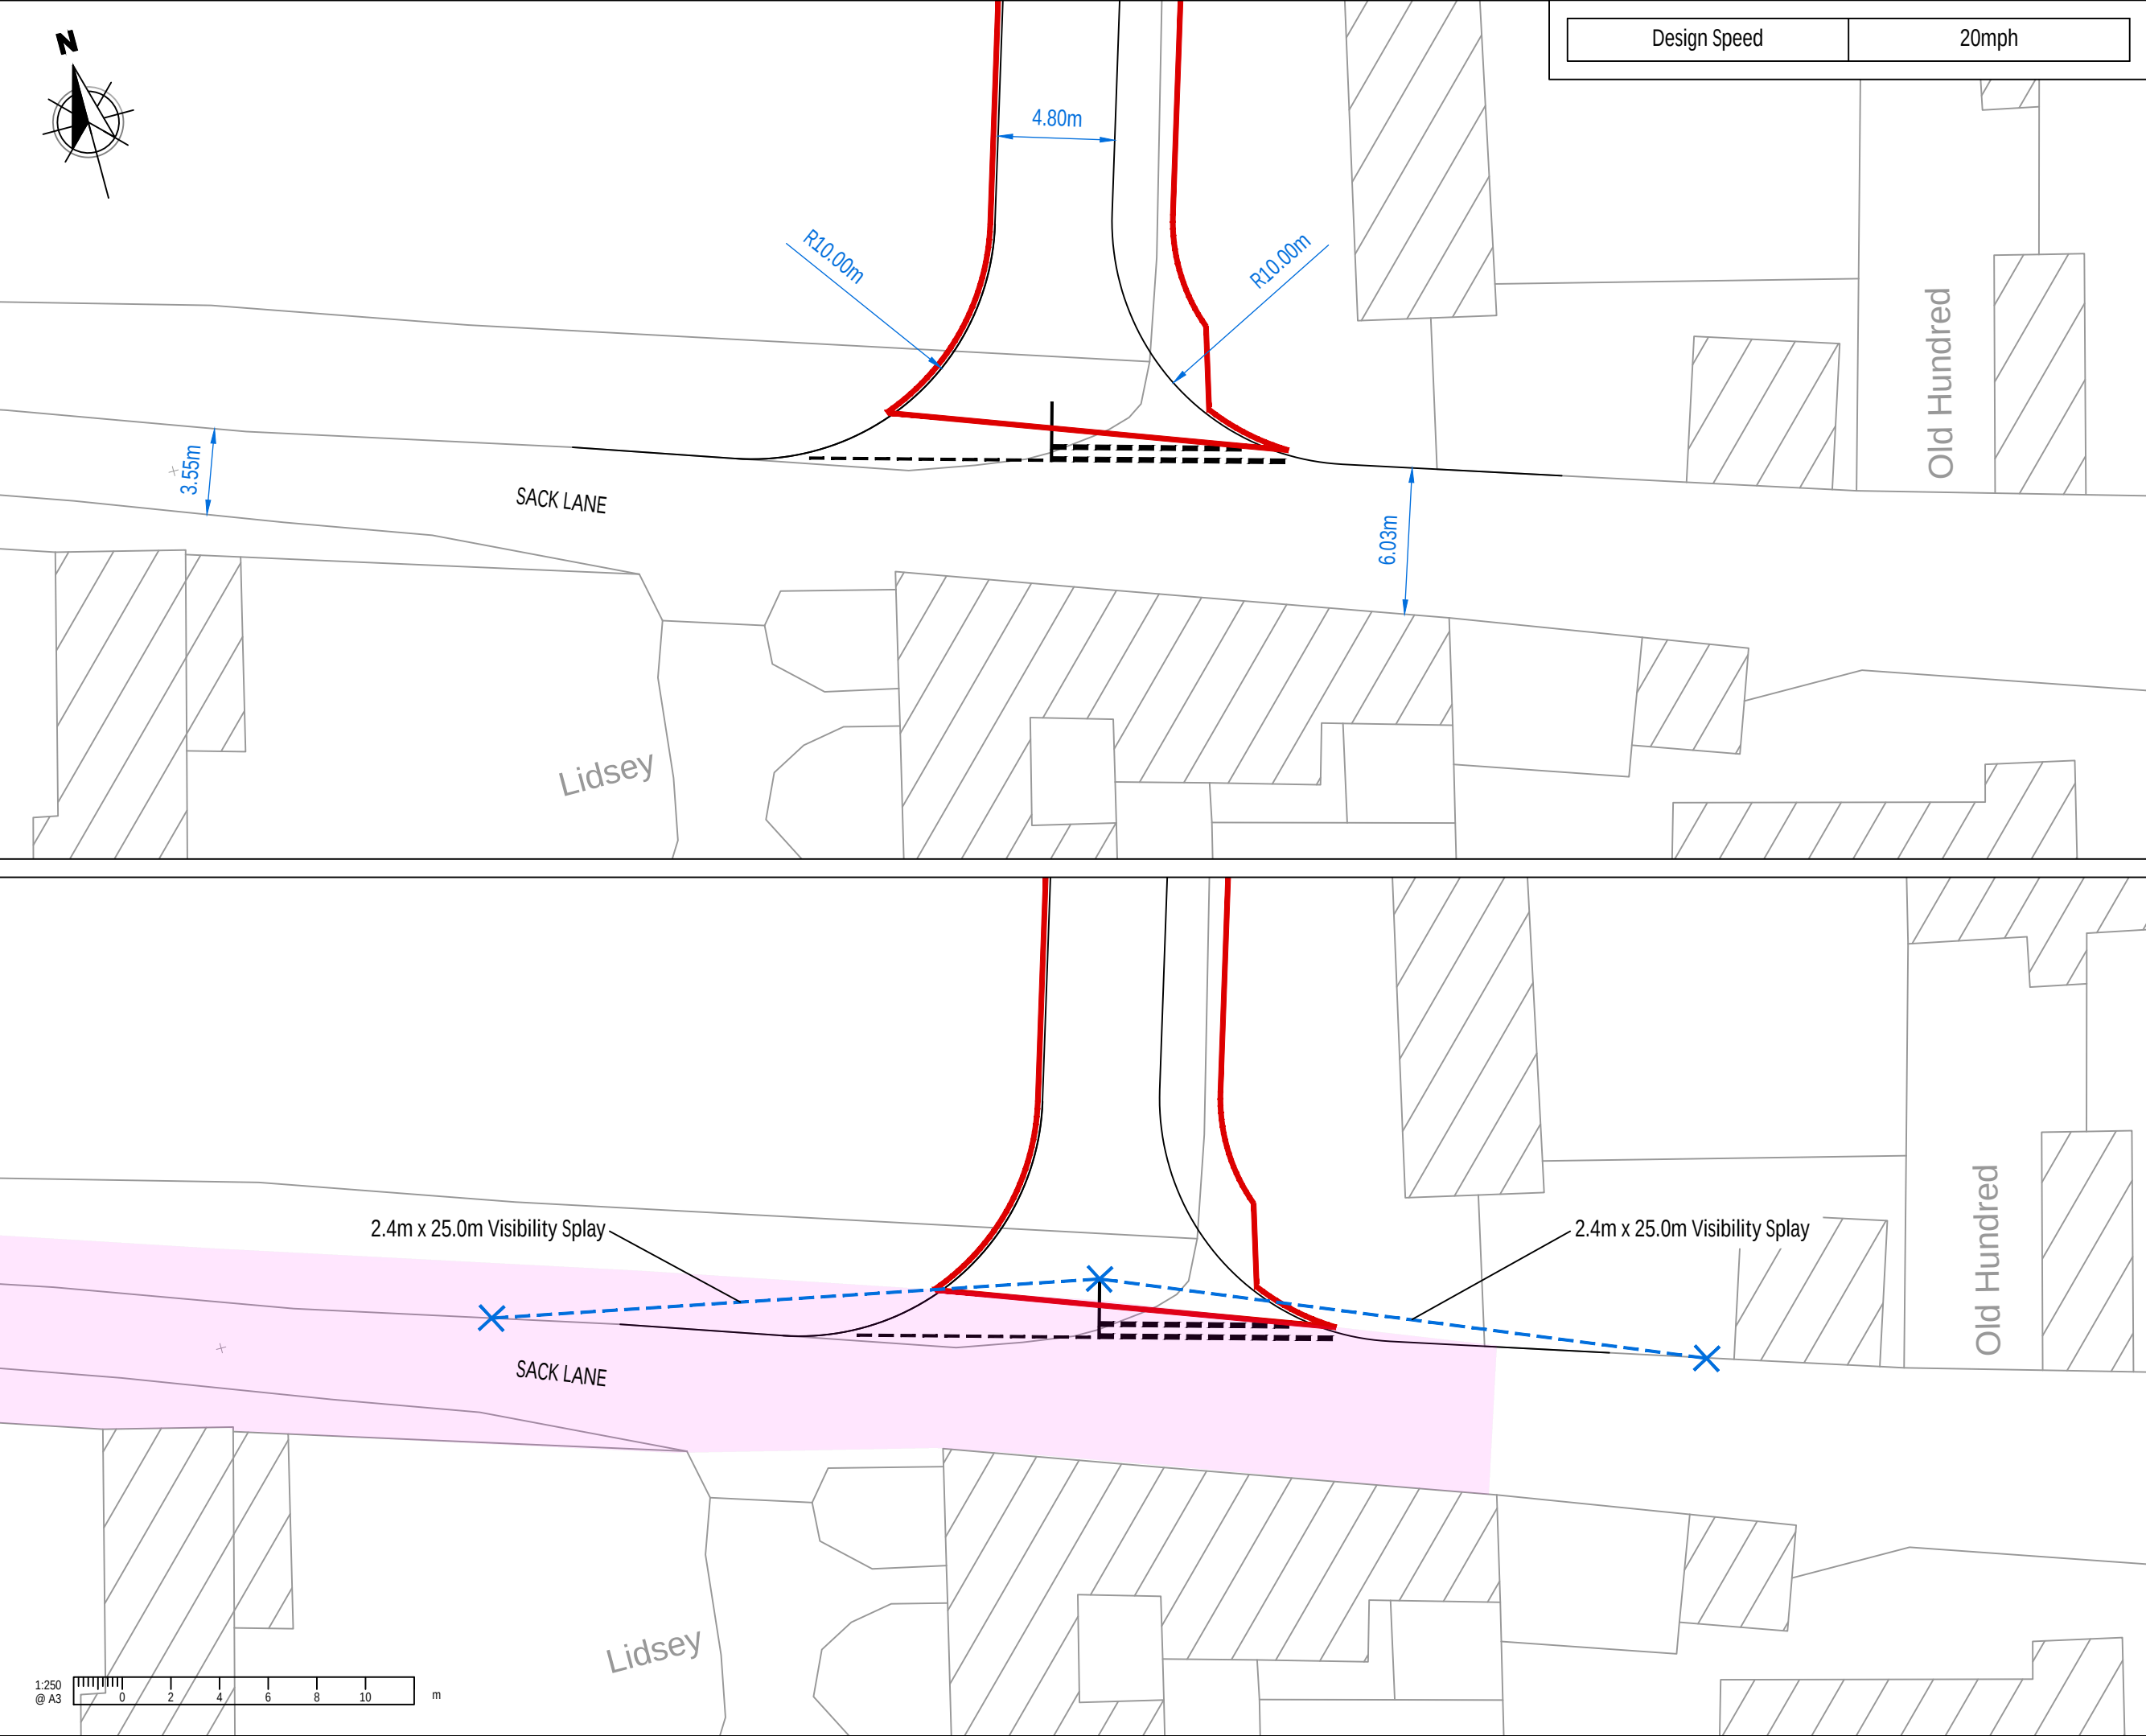

Design Speed	20mph
--------------	-------

NOTES

A3

1. This drawing is to be read in conjunction with all other Bright Plan drawings, and with all relevant Architect's and Engineer's drawings and specification. Any discrepancies found are to be reported immediately to the Engineer.

2. Bright Plan accepts no responsibility for inaccuracies in data provided by third parties such as topographic surveys or Ordnance Survey mapping.

3. Do not scale, work to figured dimensions only. All dimensions are in millimeters unless noted otherwise and all levels are in metres from the topographic survey datum.

4. Any information given regarding existing underground services is given in good faith after consultation with the relevant authority, however accuracy is not certain.

-LEGEND-

Site Boundary

Highway Boundary

Visibility Splay

Original Issue

29/07/2021

Rev.

Amendments

Date

BRIGHT PLAN

Transport Planning and Civil Engineering Consultants

2 West Barn, Norton Lane, Chichester, West Sussex PO20 3AF

Tel: 01243 210418 Email: enquiries@bpcivils.co.uk www.bpcivils.co.uk

Drawing Status

Draft

Client

Mr S. Davis

Project

Lidsey Lodge Farm, Sack Lane
Lidsey, Po22 9PE

Drawing Title

Access Overview
and Visibility Splays

Scale

1:500

Date

July 21

Drawn By

SMO

Checked

ALB

Drawing No.

2021-6347-002

Rev.

-

APIN DISTRICT COUNCIL