


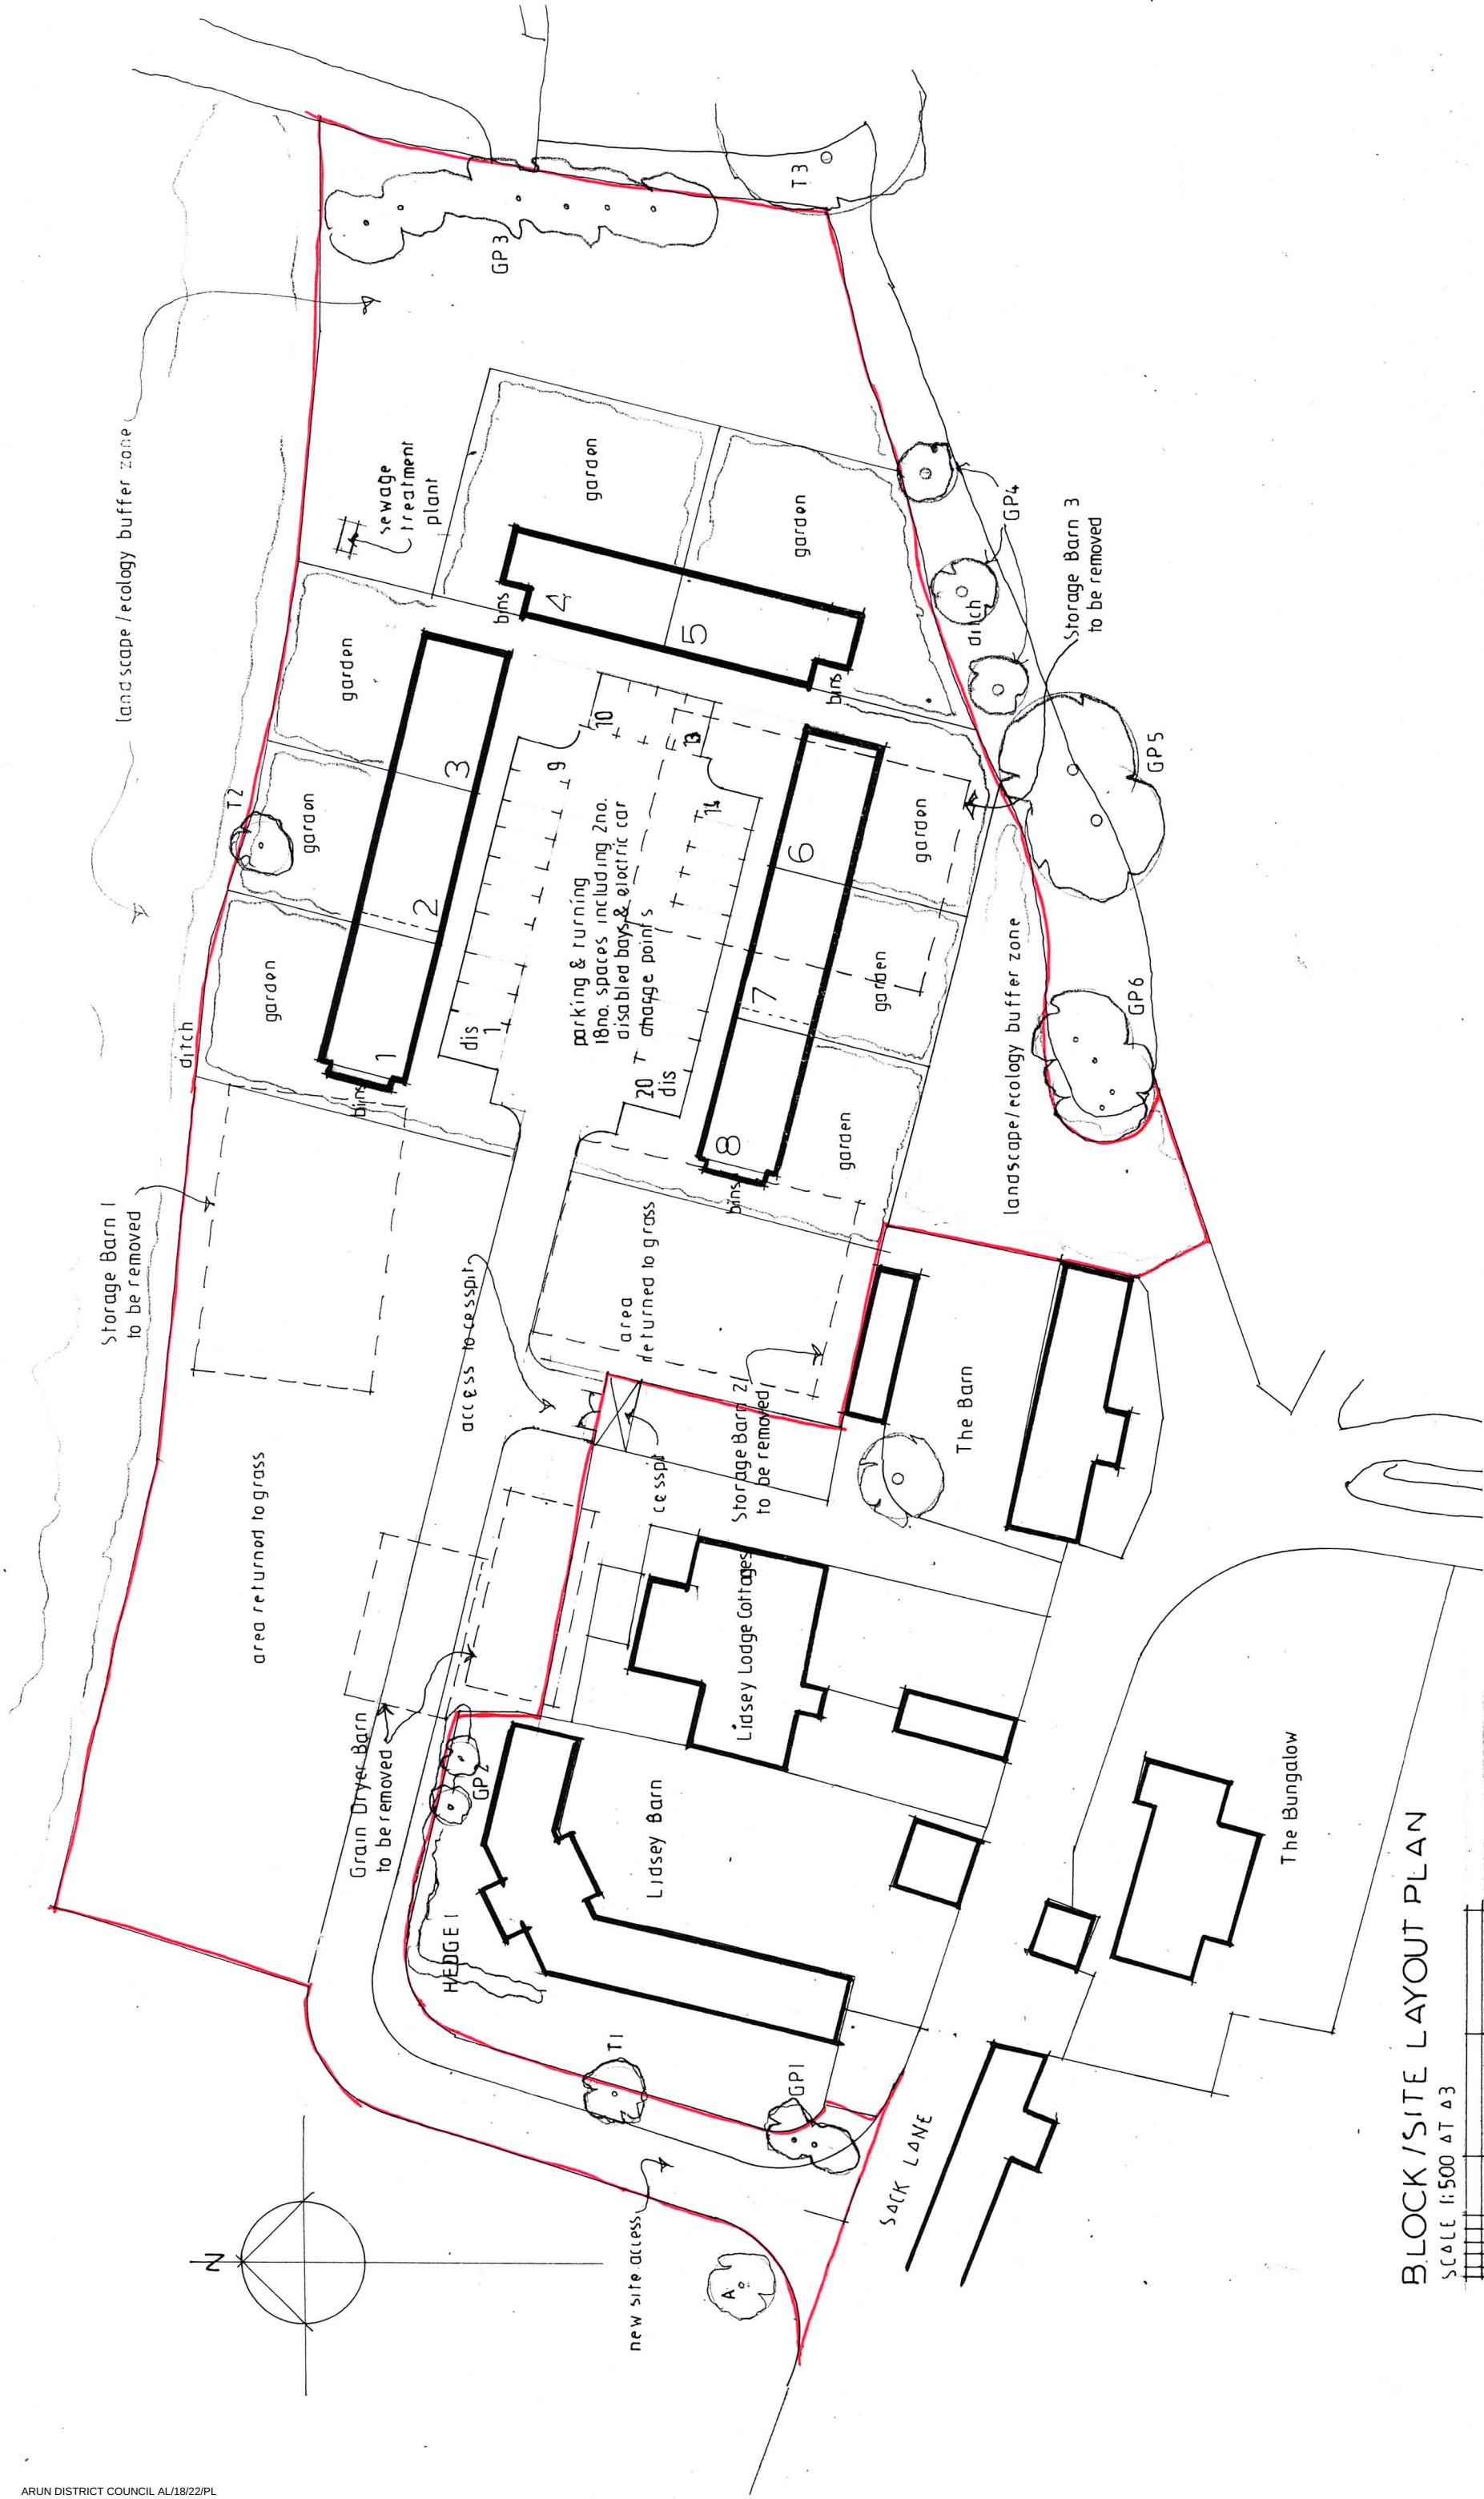

BLOCK / SITE LAYOUT PLAN

SCALE 1:500 AT A3



RJCA Chartered Architects
The White House, 2 Lavant Road
Chichester, West Sussex PO19 5RQ
Tel: 01243 779600
Mobile: 07973435493
Email: rjcatkinson@btinternet.com

Project Name: Lidsey Lodge Farm
Drawing: Site layout and block plan
Drawing Number: 2020/10/11 Rev. **L**