


SACK LANE. PROPOSED STREET SCENE LOOKING NORTH

PROPOSED DEVELOPMENT

GRAIN DRYER BARN

STORAGE BARN 1 & 2

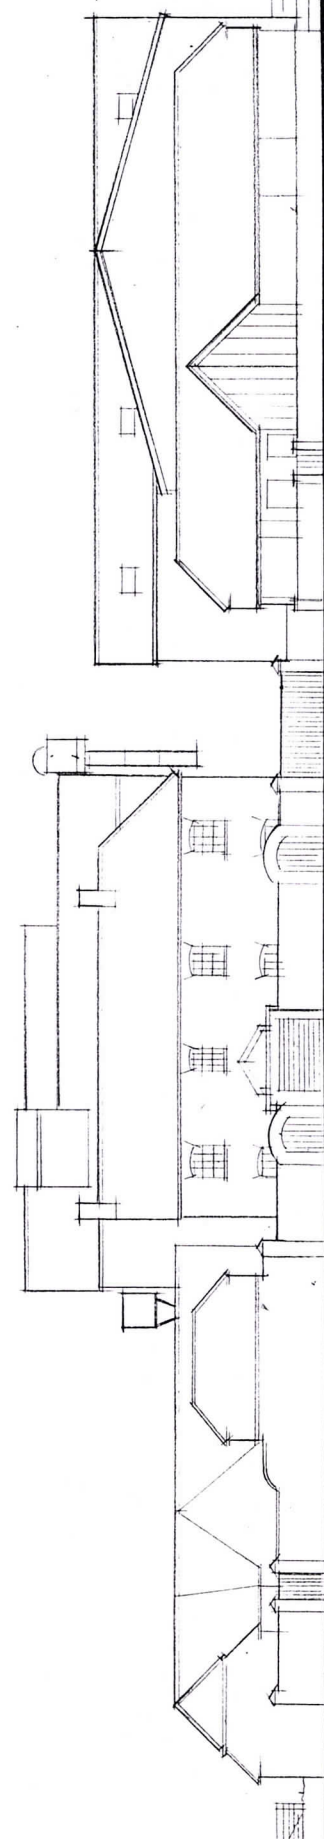

LIDSEY BARN

LIDSEY LODGE COTTAGES

THE BARN

SACK LANE EXISTING STREET SCENE LOOKING NORTH

STORAGE BARN 3

