


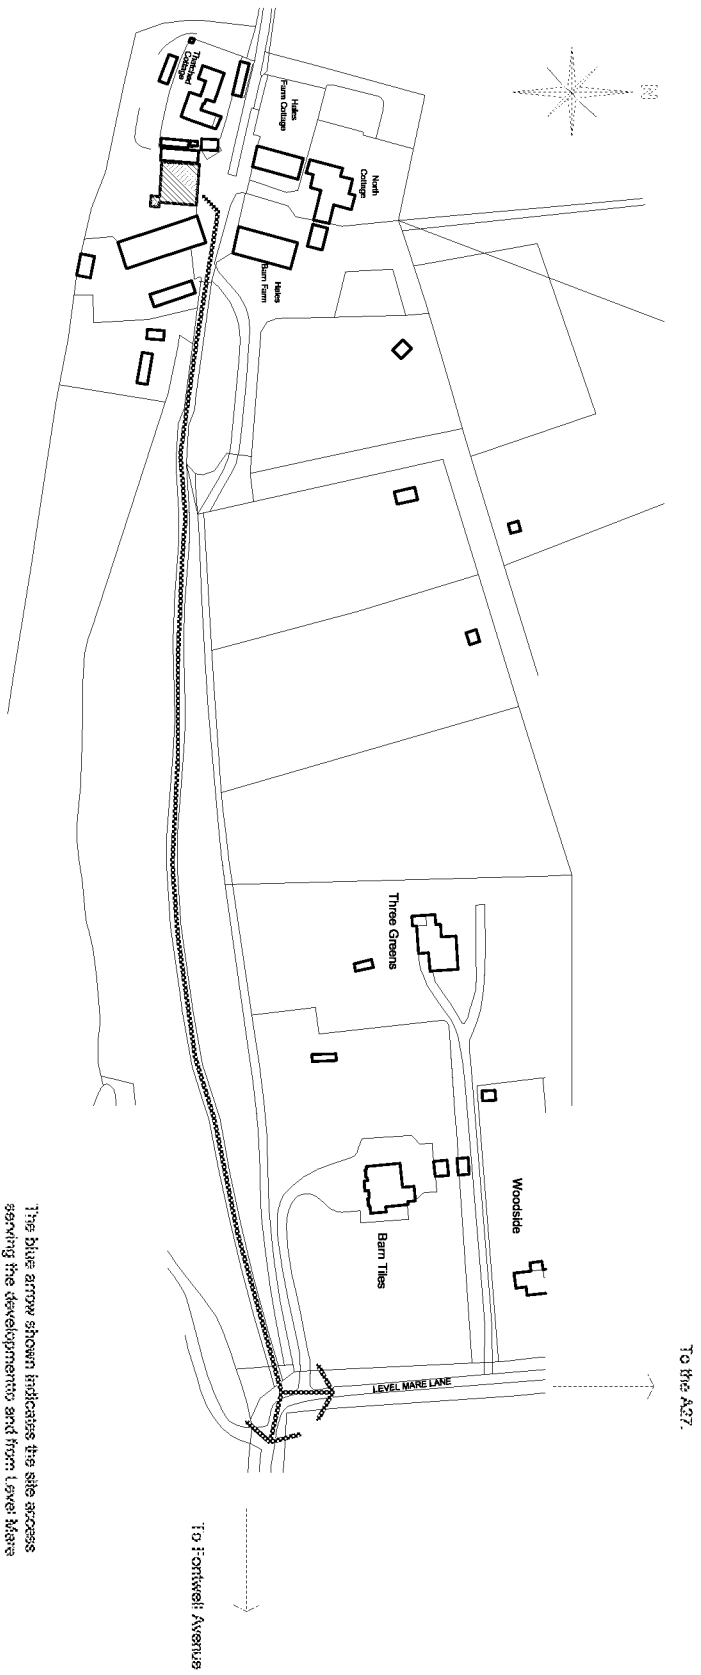

0 10 20 30 40 50 60 70 80 90 100
m

Ordnance Survey (c) Crown Copyright 2021 All rights reserved. Licence number 100029422

LOCATION PLAN - 1/2500

The blue arrow shown indicates the site access serving the development and from Lower Hare Lane.

SUSSEX BUILDING CONSULTANCY LIMITED HALES BARN FARM, ARUNDEL ROAD, NORTON, CHICHESTER, WEST SUSSEX. SCALE - 1/2500 REV - DATE - 13/12/2021		 LABC 3 BARNWOOD ROAD PO11 8JZ TEL: 01243 834111
--	--	---