
Orientation of site has not been checked, design subject to check before installation

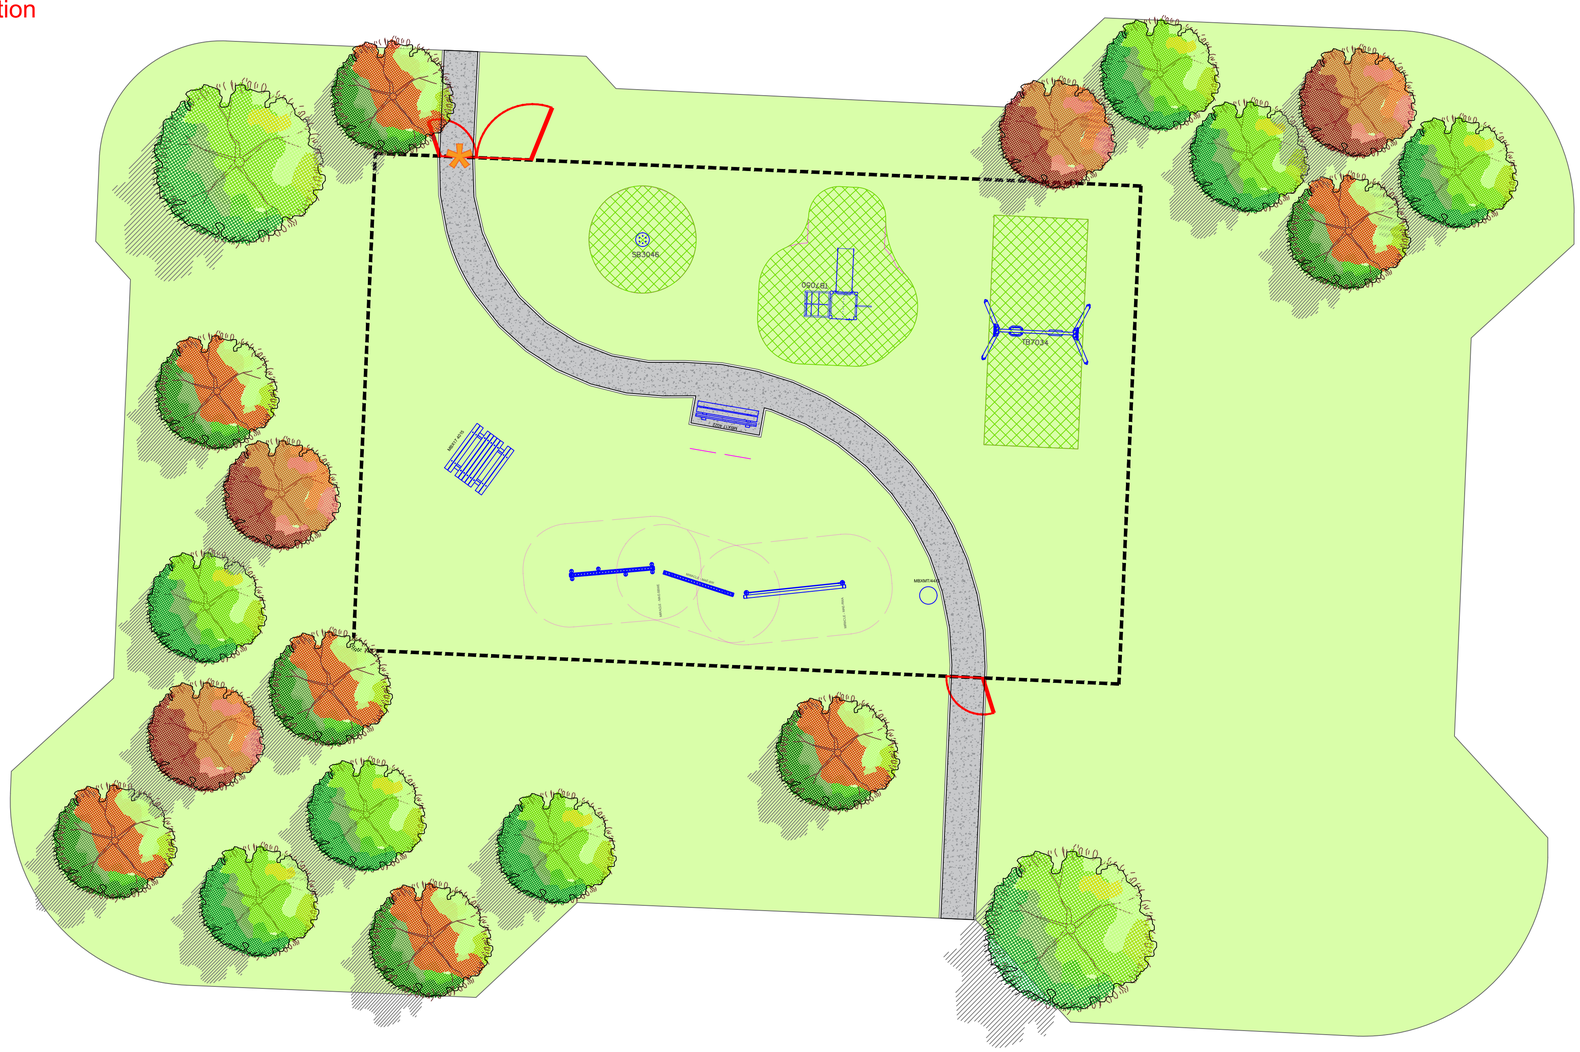

MBXMT/444/G - Bin





MBX174022 - Bench

MBX174015 - Picnic Table





MAERWA - Rope Walk



TB7045 - Play Unit



TB7034 - Swings

SB4050 - Spinner





MAESBWE - Sloping Balance Weave



MAEBW - Balance Walk

Miracle Design & Play

TEL: ++44 (0)1604 658240
E-MAIL: sales@miracledandp.co.uk
WEB: www.miracledesignandplay.co.uk

PROJECT TITLE: Lee's Yard

SHEET TITLE: VE Plan

KEY:

Fencing:

- 1.2m High, 1.2m Wide Self Closing Bowtop Gates, Galvanised and Powder Coated Red
- 1.2m High, 3m Wide Dual Use Bowtop Gates, Galvanised and Powder Coated Red
- 1.2m High Timber Palisade Fencing
- Fence Mounted Play Area Signage

Surfacing:

- Existing Grass
- Macadam Surfacing by Client
- Grass Mat Safer Surfacing: ECOSMART GRASS TILES 1.5M X 1M TO CFH 3.0M

Landscaping:

- Trees by Client
- Planting by Client

Equipment Fall Zone (No safety surfacing required if located on well maintained turf and under 1.5m CFH)

REVISIONS

Issue	Description	Date
B	Design revised to avoid underground crates	15/02/24
A	Plan Revised	29/11/23

DRAWN BY: L.Gbebikan

REVISED BY: J.Gaskin

CHECKED BY: M.Wilson

SCALE: 1:100 @A1 | ISSUE: B

CLIENT: Thakeham Homes

DRAWING NO: Q9752_B

DATE: 06/10/23

© 2023 MIRACLE DESIGN AND PLAY LTD, "ALL RIGHTS RESERVED, THIS DRAWING MAY NOT BE REPRODUCED,TRANSMITTED OR STORED IN WHOLE OR IN PART WITHOUT OUR WRITTEN CONSENT"

EXACT LOCATION OF EQUIPMENT TO BE AGREED ON SITE. ALL SURFACING TO BE FLAT AND LEVEL, ANY DISCREPENCIES IN LEVELS TO BE REPORTED TO MIRACLE DESIGN & PLAY IMMEDIATELY.