


ARUN DISTRICT COUNCIL

No. AL 1 10

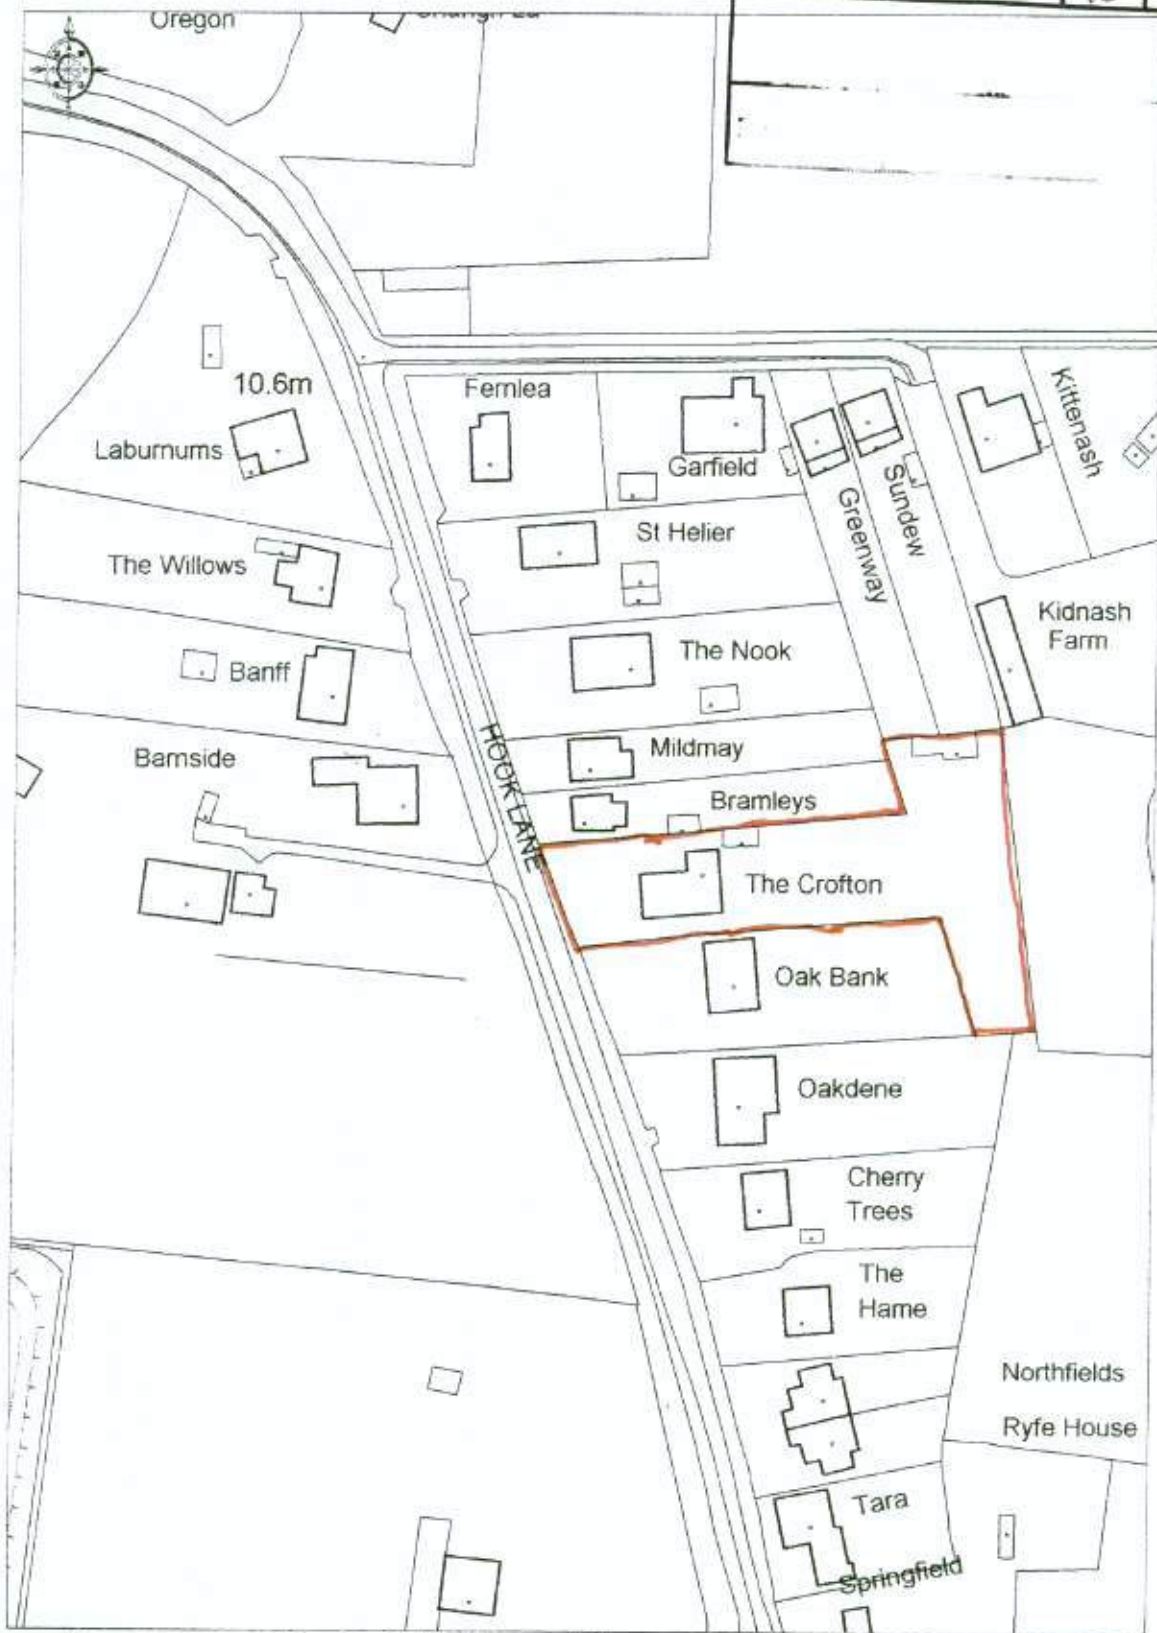

© Crown Copyright 2006. All rights reserved. Licence number 100020449. Plotted Scale - 1:1250

THE CROFTON
Hook Lane
Westergate

