



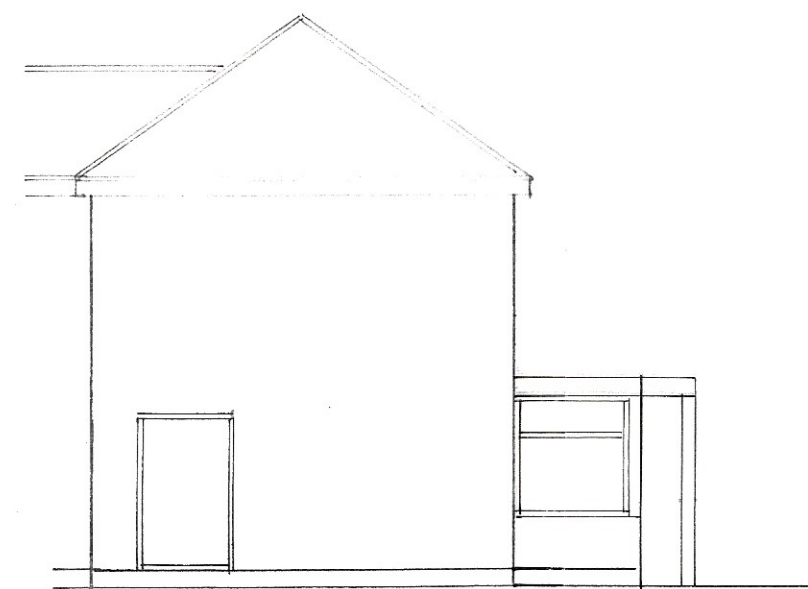


west




south
1 : 100

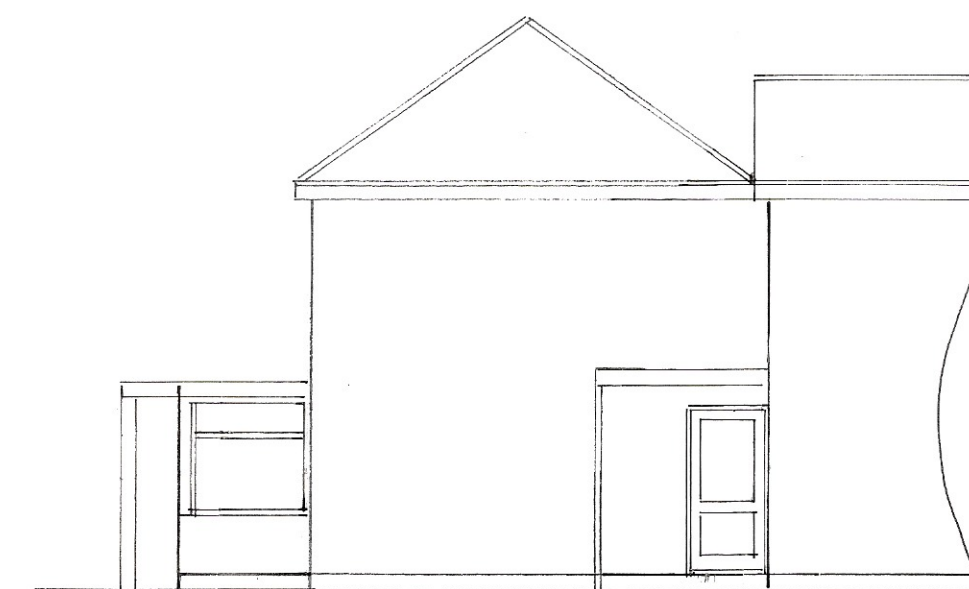


east

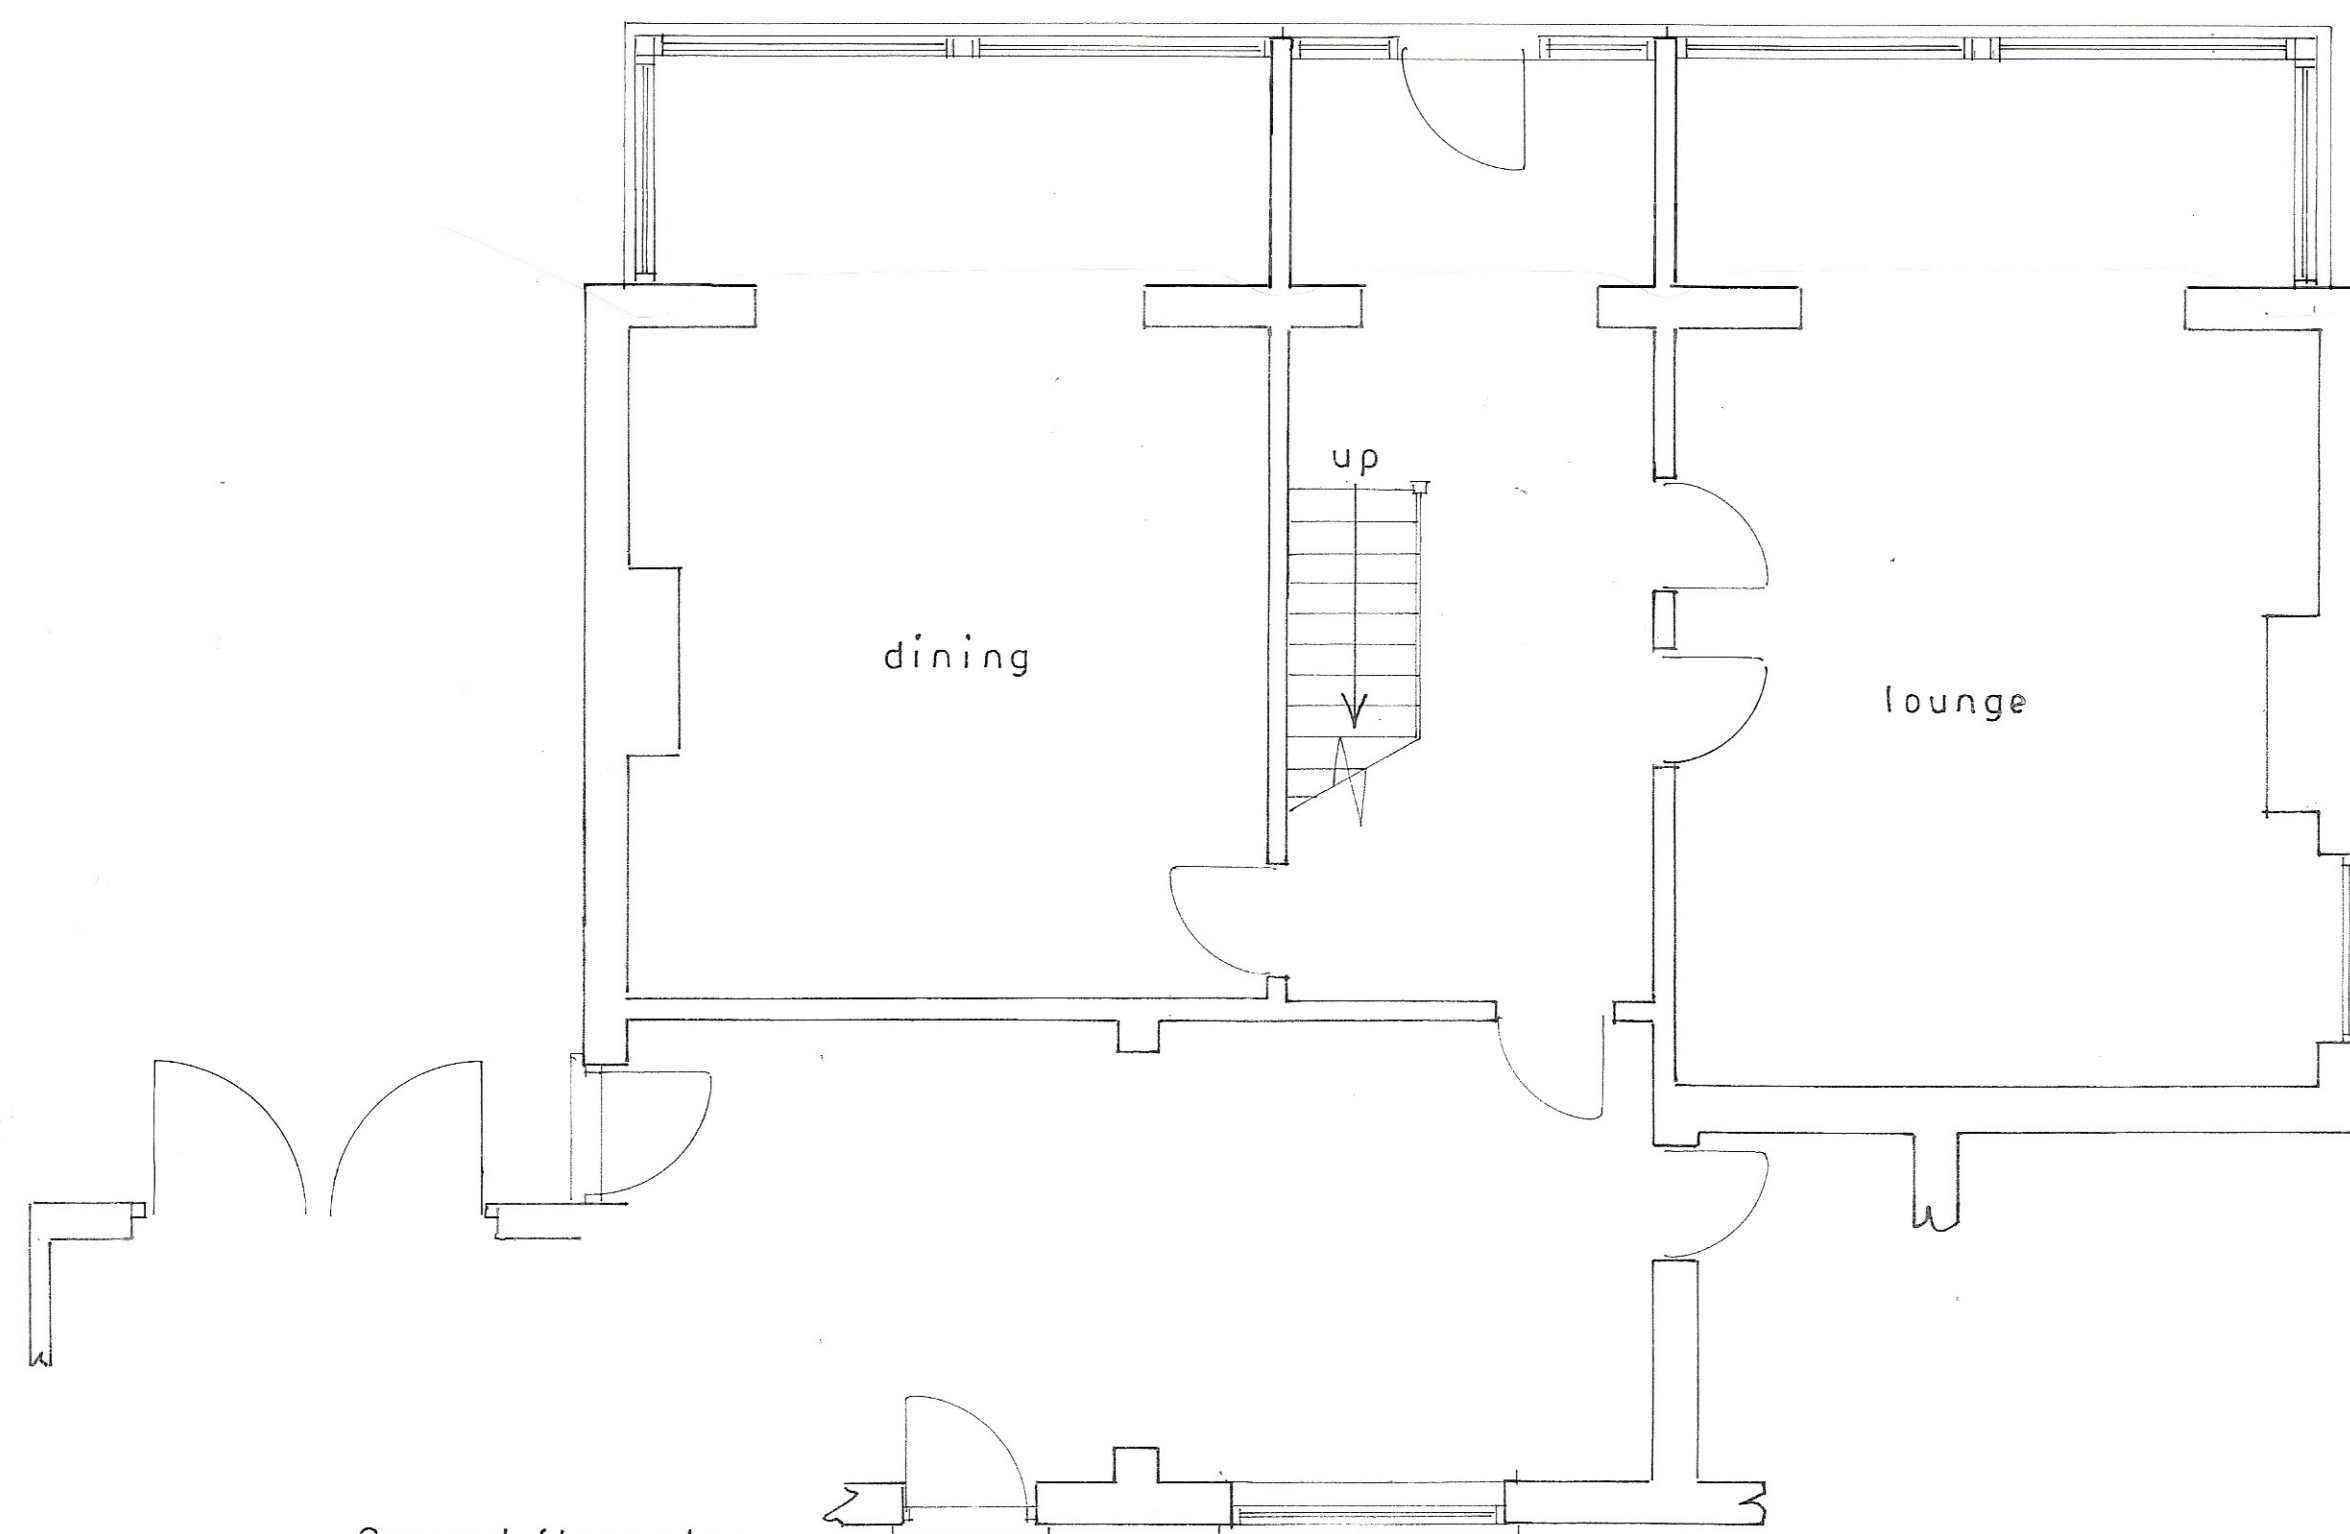

Ground floor plan
1 : 50

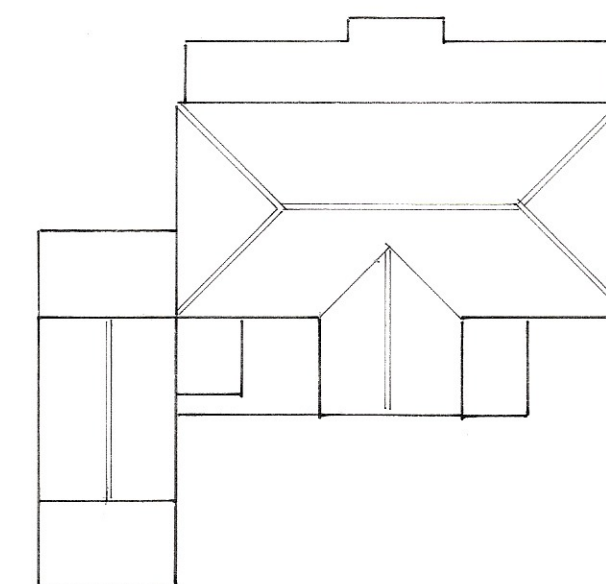

roof plan
1 : 200

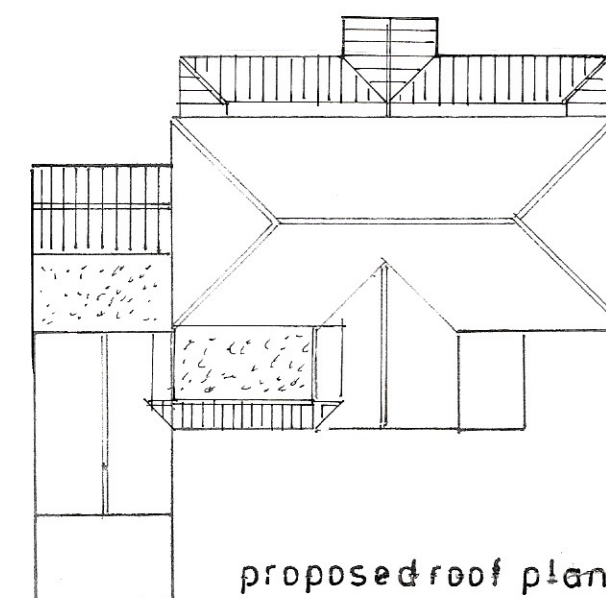

proposed roof plan

sheet 4 of 5

Existing [front]

PROPOSED SINGLE STOREY EXTENSION AT 'GRASMERE', NYTON ROAD, WESTERGATE
FOR MR. & MRS. R. BROWN.

Bryan Butcher
Rainbow Cottage
Nyetimber Lane
Bognor Regis PO21 3JX
01243 266871
07973 233442
bryan.butcher@btinternet.com
www.bryanbutcher.com