





north
1 : 100

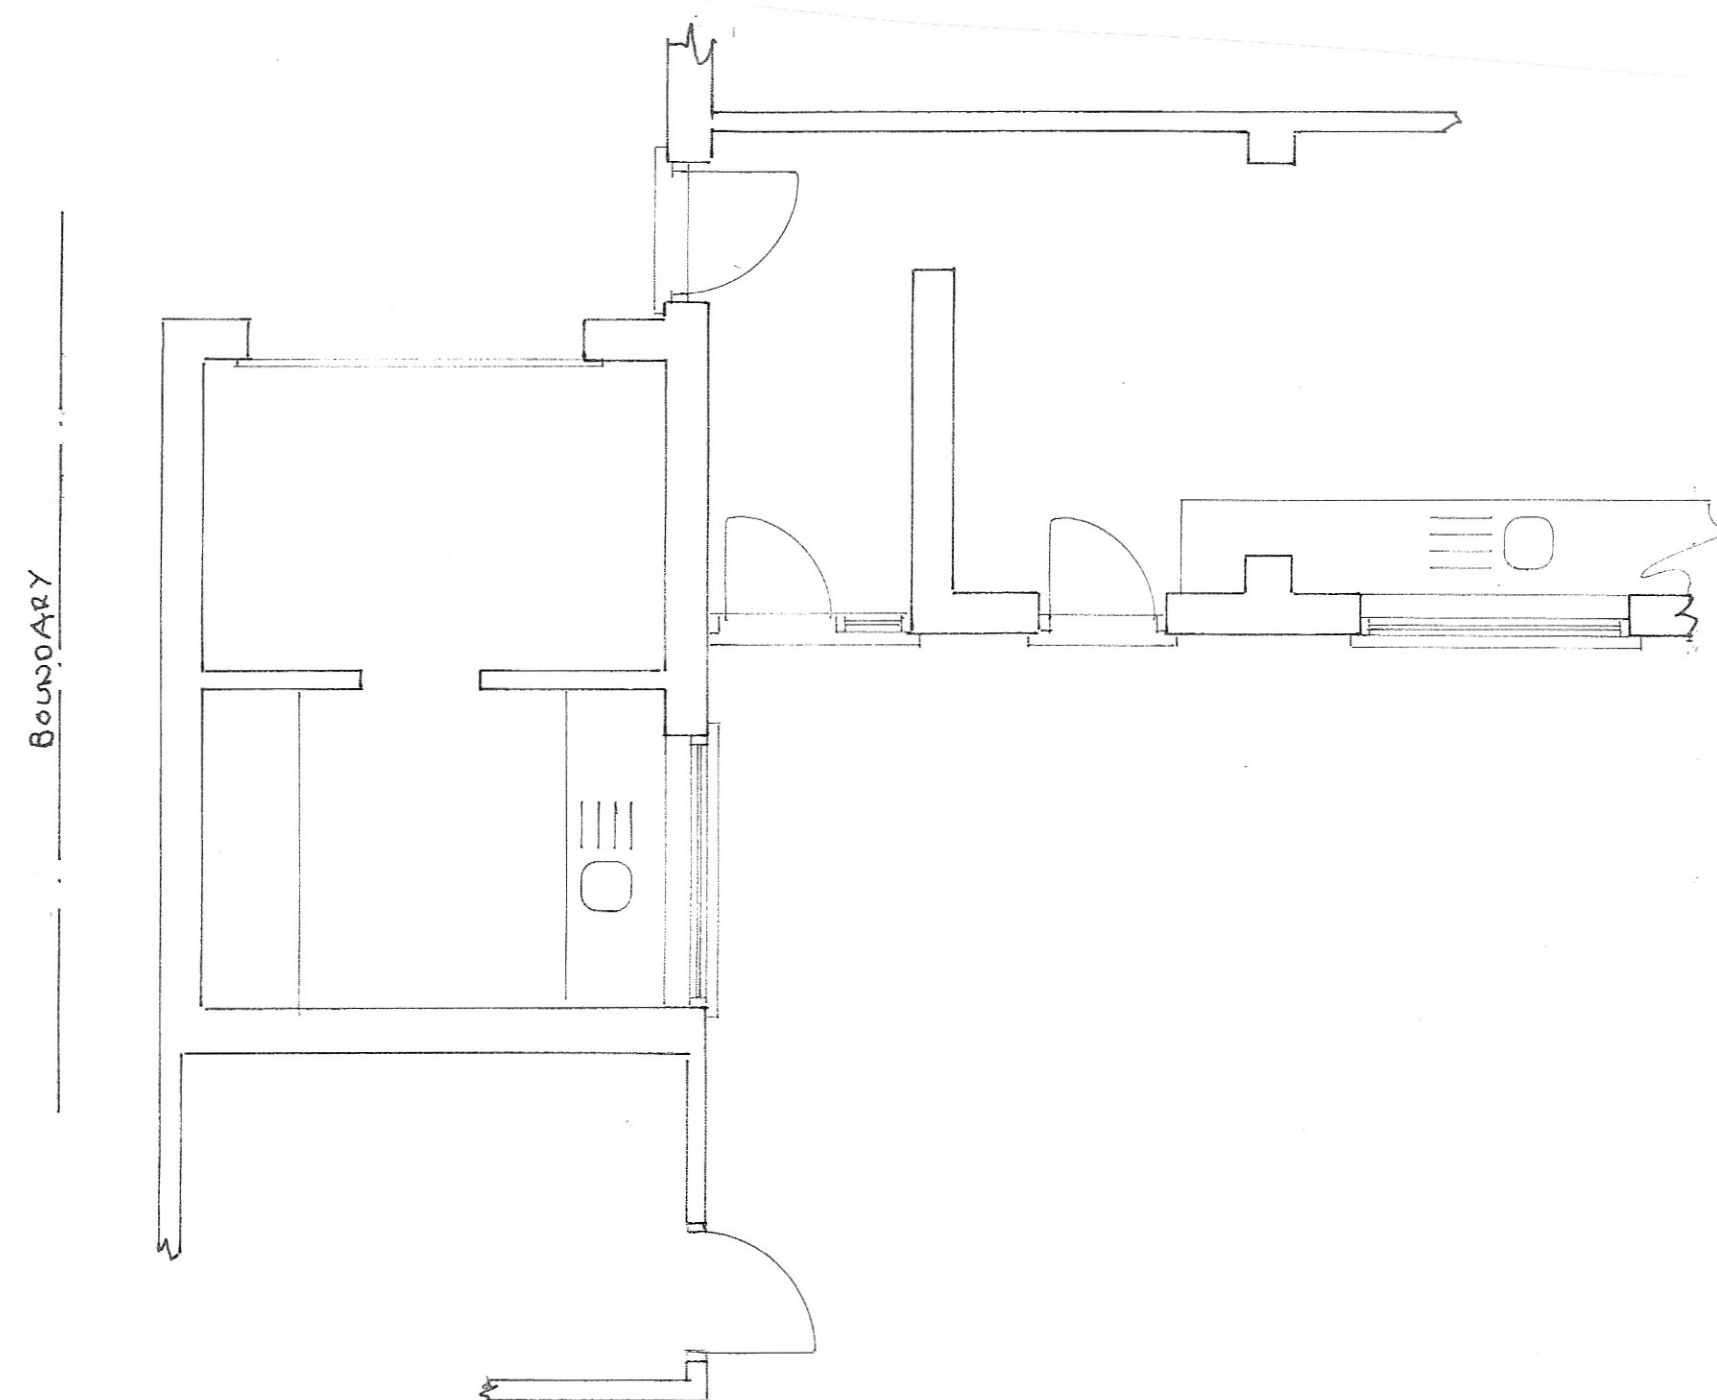

Ground floor plan
1 : 50

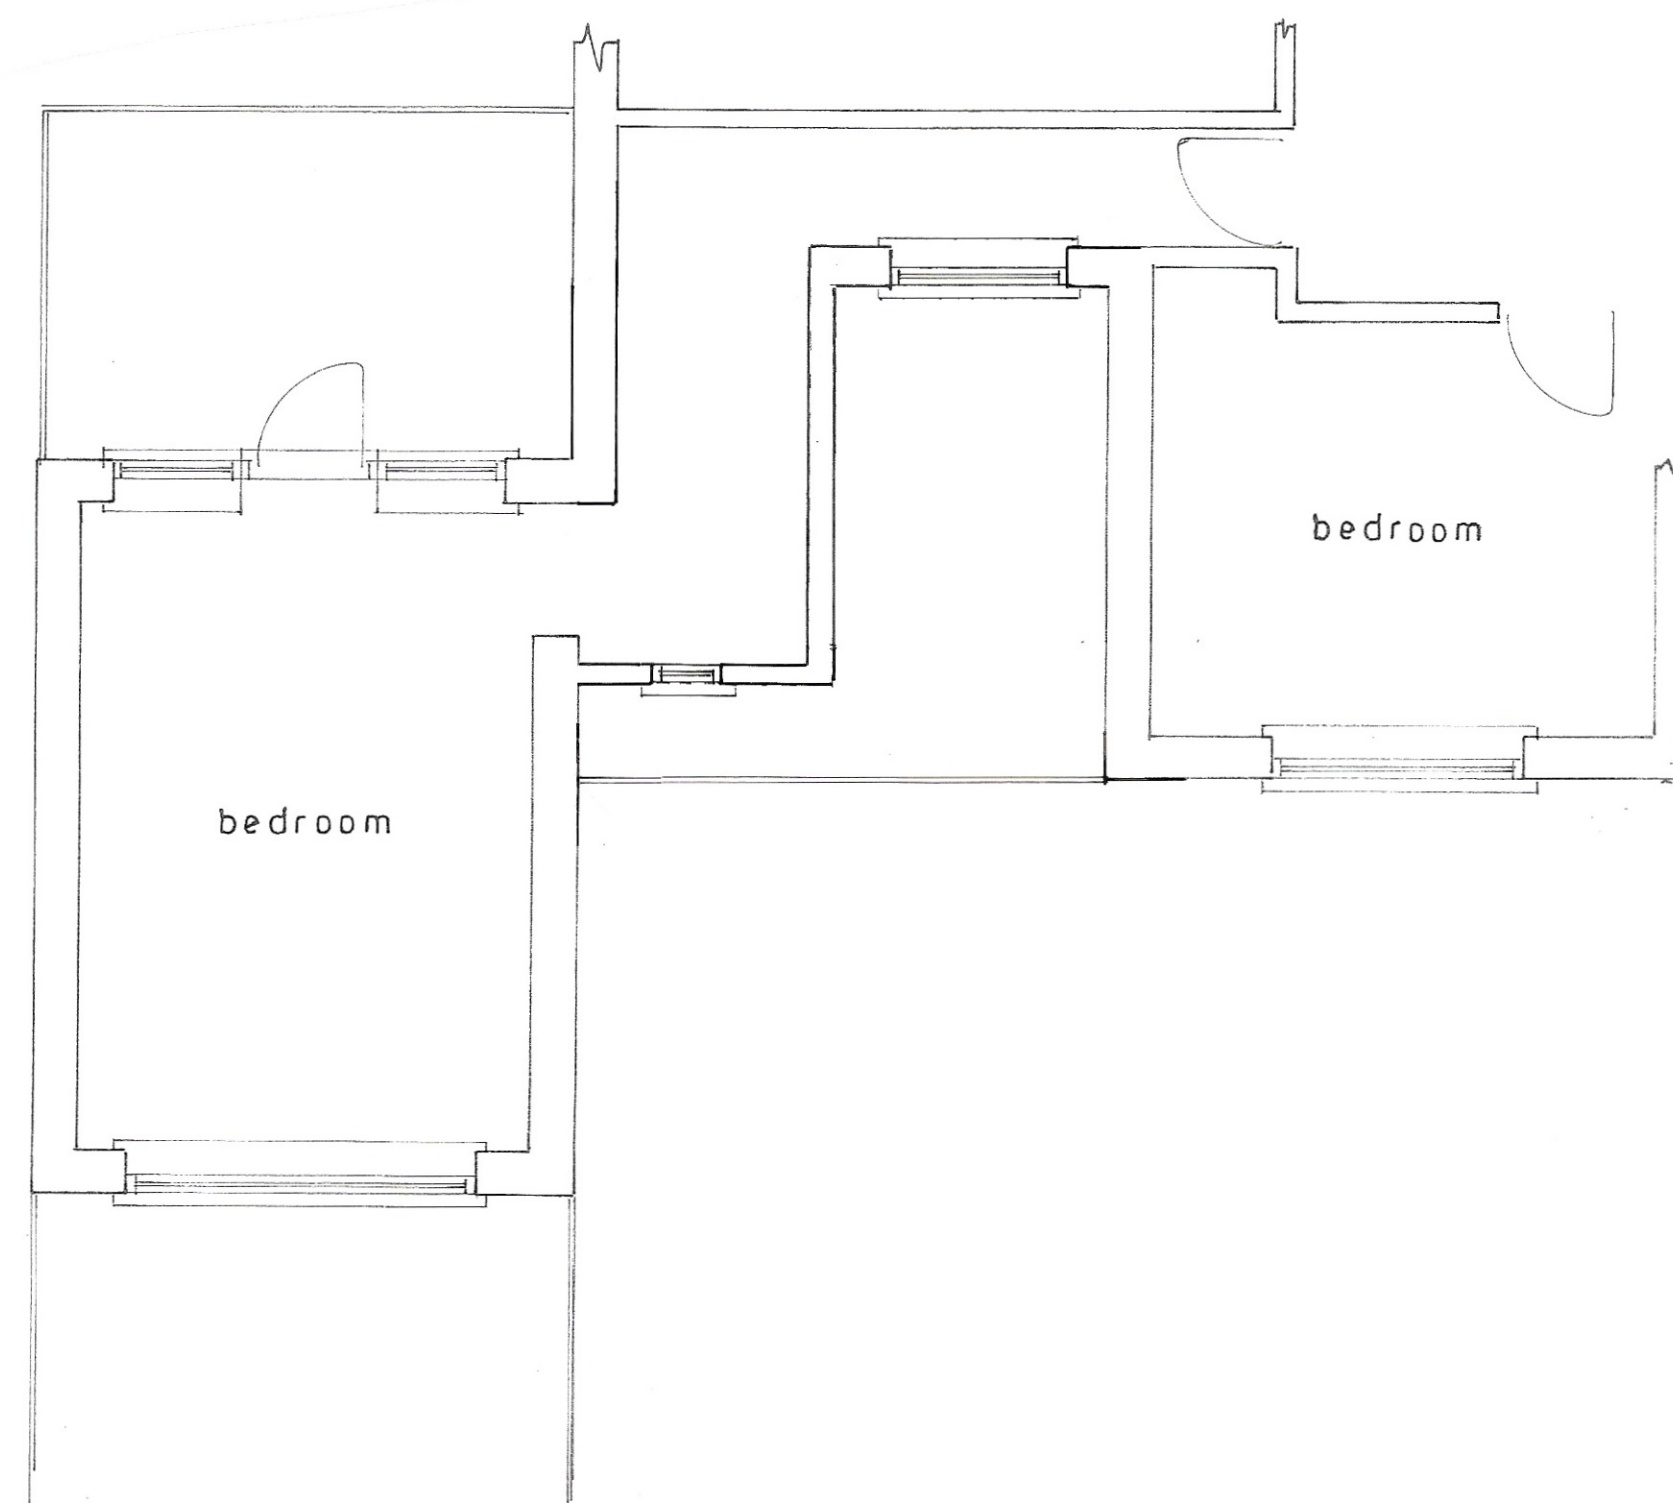

1st floor plan

Existing [rear]

PROPOSED 1ST FLOOR EXTENSION AT 'GRASMERE', NYTON ROAD, WESTERGATE
FOR MR. & MRS. R. BROWN.

sheet 5 of 5

Bryan Butcher
Rainbow Cottage
Nyetimber Lane
Bognor Regis PO21 3JX
01243 266871
07973 233442
bryan.butcher@btinternet.com
www.bryanbutcher.com