

Plans, layouts and landscaping are not intended to form part of any contract or warranty unless specifically incorporated in writing into the contract.

The name of this development is a marketing name only and may not be the designated postal address, which may be determined by The Post Office.

Do not allow any 'Fit to page' settings as this will alter the scale of the drawing.
You can use the scale bar or grid to check the printed drawing.


 Bin Locations

 Cycle shed location


Road to be terminated
at site boundary for
possible future access

For full extent of application boundary
refer to 'Site Location Plan drg. no. ST-23-02
or 'Inset' below

'Inset' indicating full extent of site boundary (1:500)

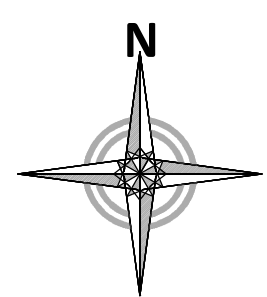

Scale Bar

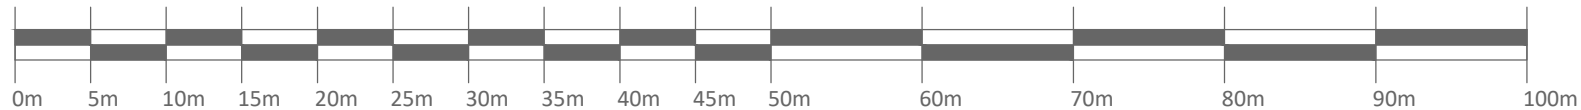

K	Plot no. 31-32 garage reoriented	07.10.25	SW	-
J	Screen wall to plot no. 41 amended	06.10.25	SW	-
H	Garage between plot nos. 31-32 omitted	25.06.25	SW	-
G	Updated following minor changes to Planning Layout	15.09.25	SW	-
F	Plot 32 changed to Langley type	01.06.25	SW	-
E	Updated following changes to ST-22-011 Planning Layout	14.04.25	SW	-
D	MA(3) visitor space reconfigured	14.03.25	SW	-
C	MA(3) visitor spaces added	13.03.25	SW	-
B	Layout updated to latest changes	10.03.25	SW	-
A	Layout reconfigured to different arrangement	10.03.24	SW	-

Rev	Description	Date	Drawn	Chk
Bin and Cycle Storage Plan - Ph 1				
Project:		Lidsey Road Woodgate		
Client(s):		BDW Southampton		
Dwg No: ST-22-10		Rev: K		
Scale: 1:500 @ A0		Date: 23/07/2024		
Drawn By: SW		Checked By: -		



**URBAN
DESIGN**
GROUP
BARRATT DEVELOPMENTS PLC