




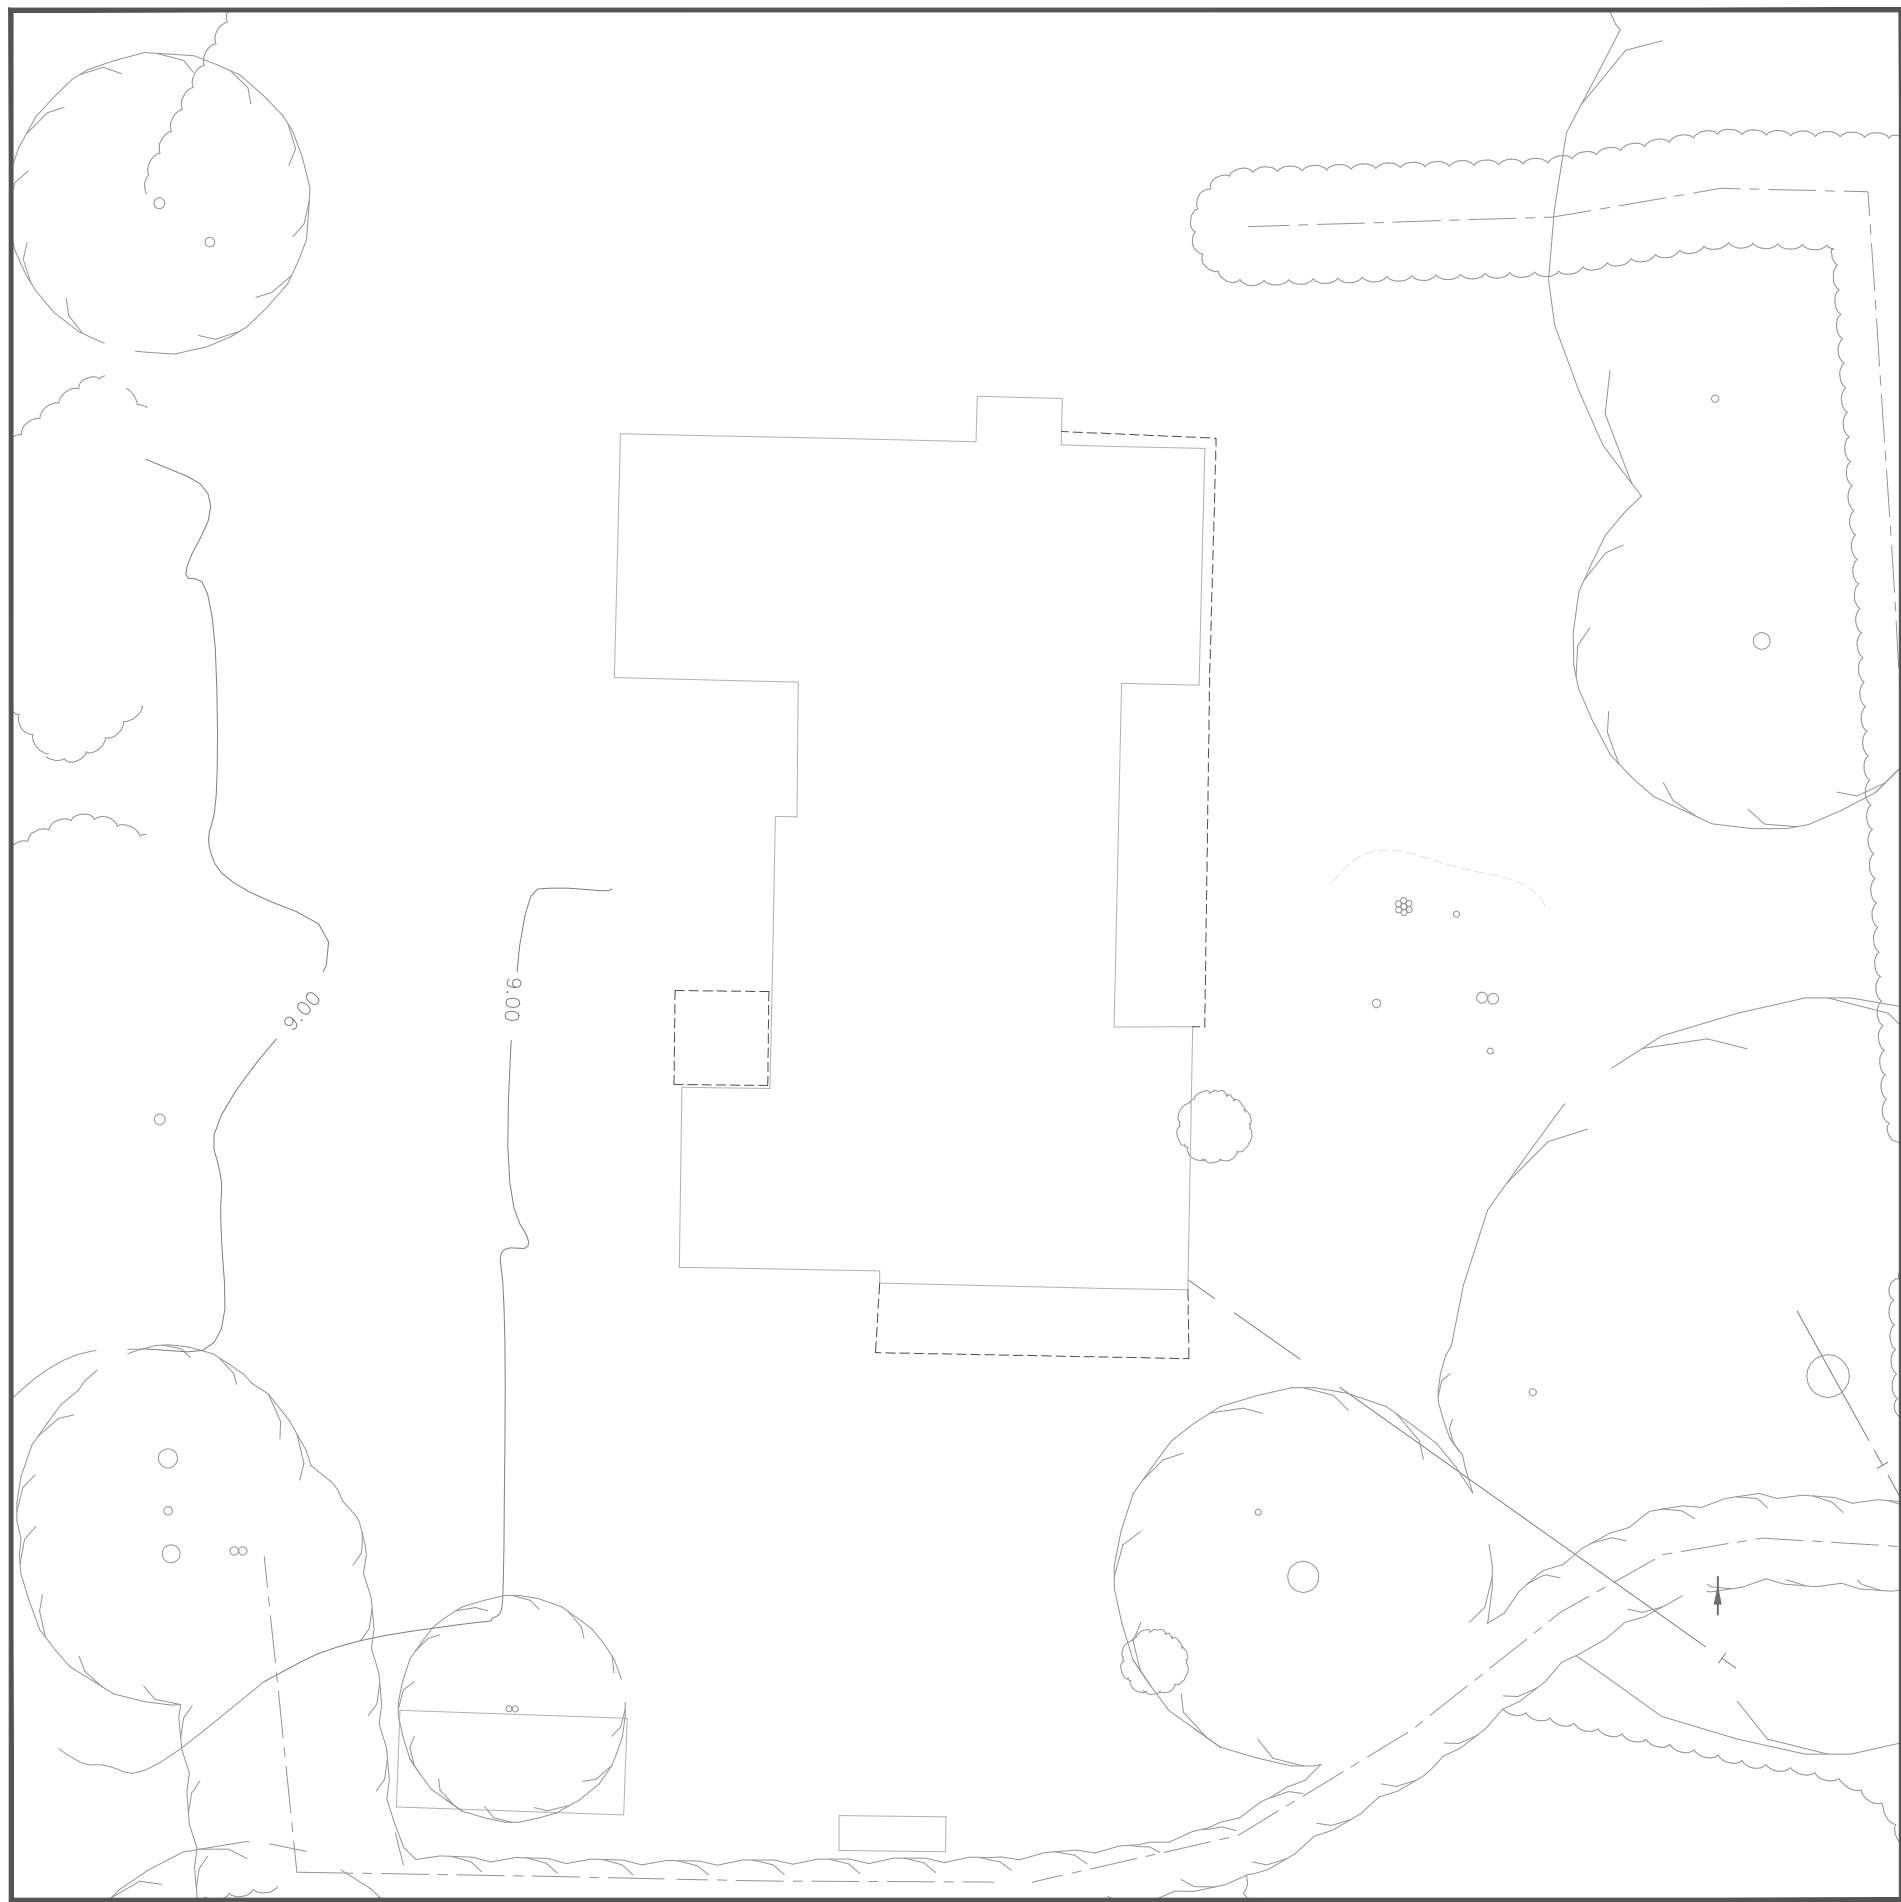


Wings House Footprint as Topographical Survey
(1:200)

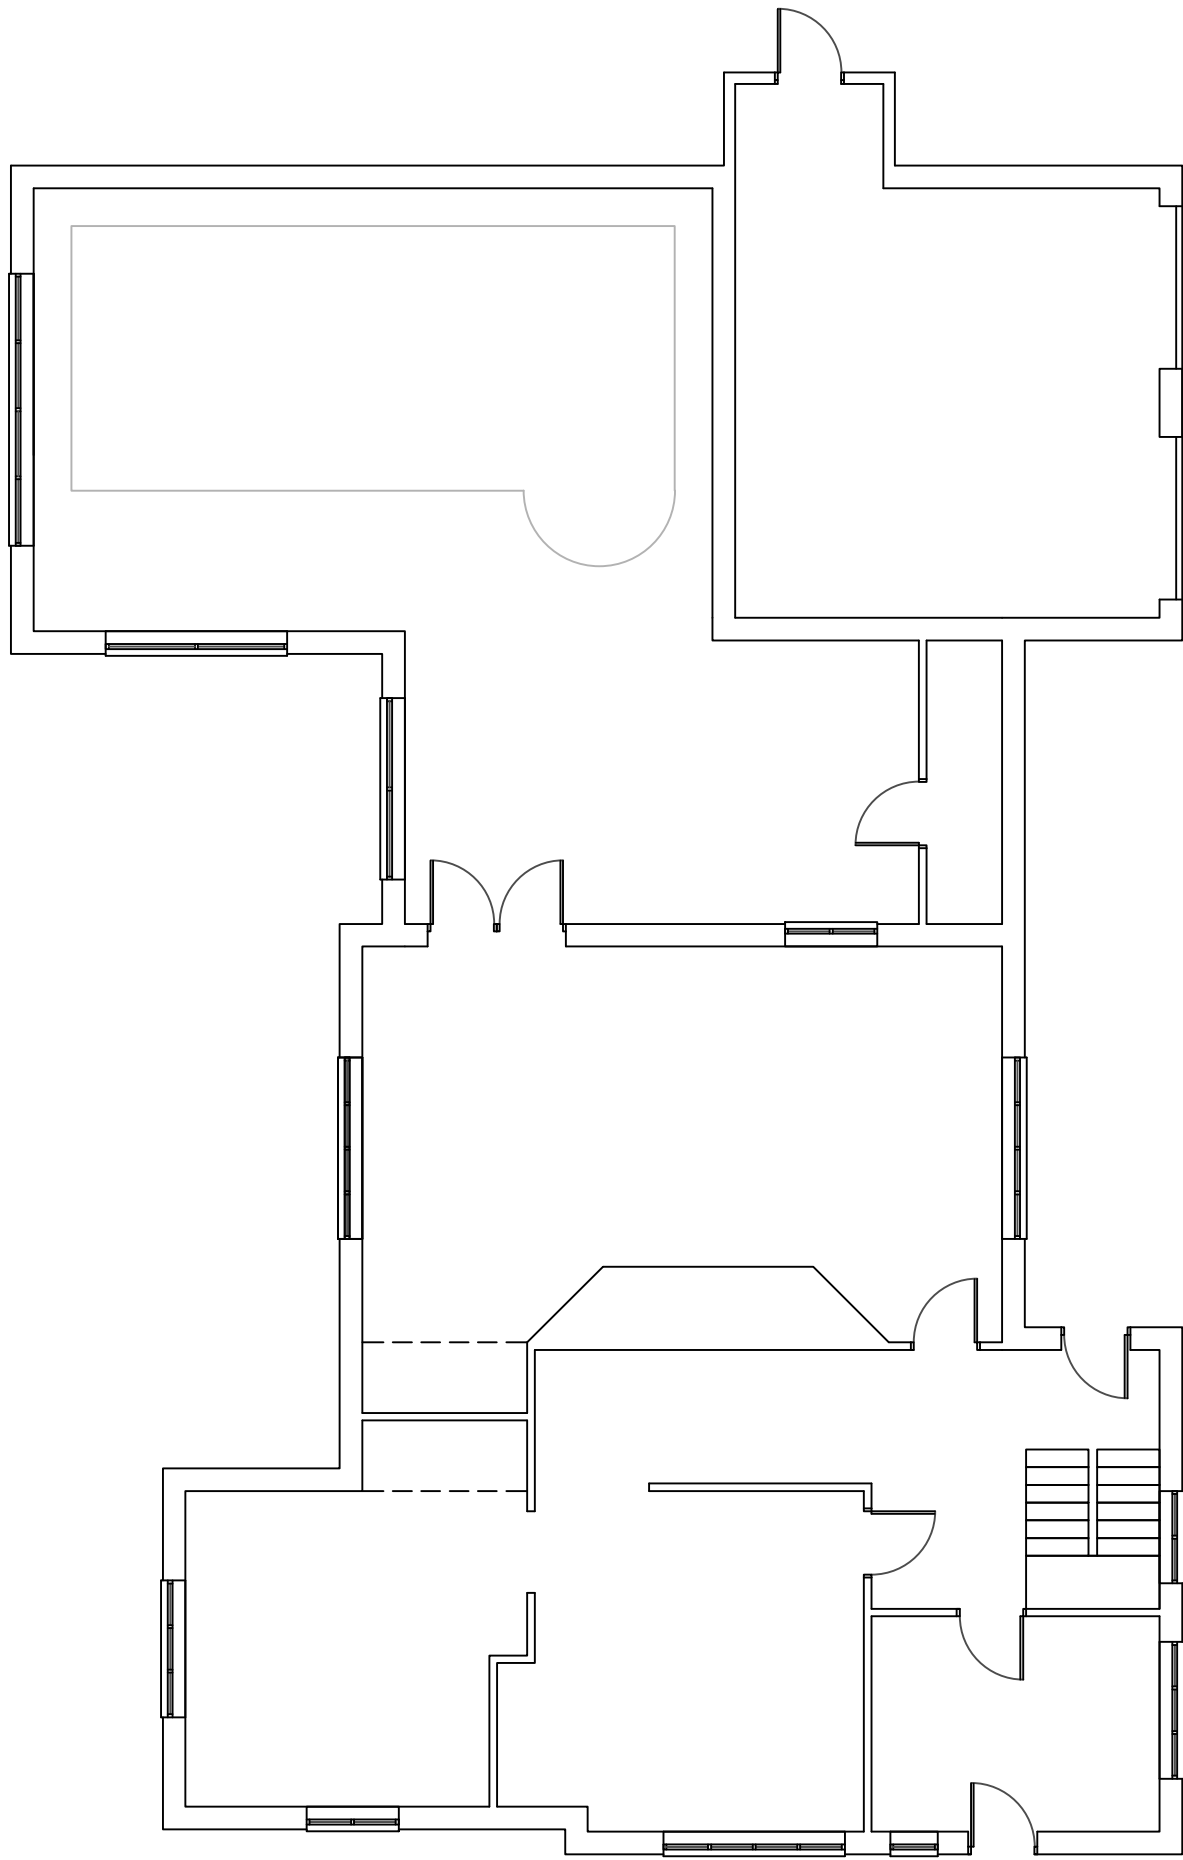

Ground Floor
(268m²)

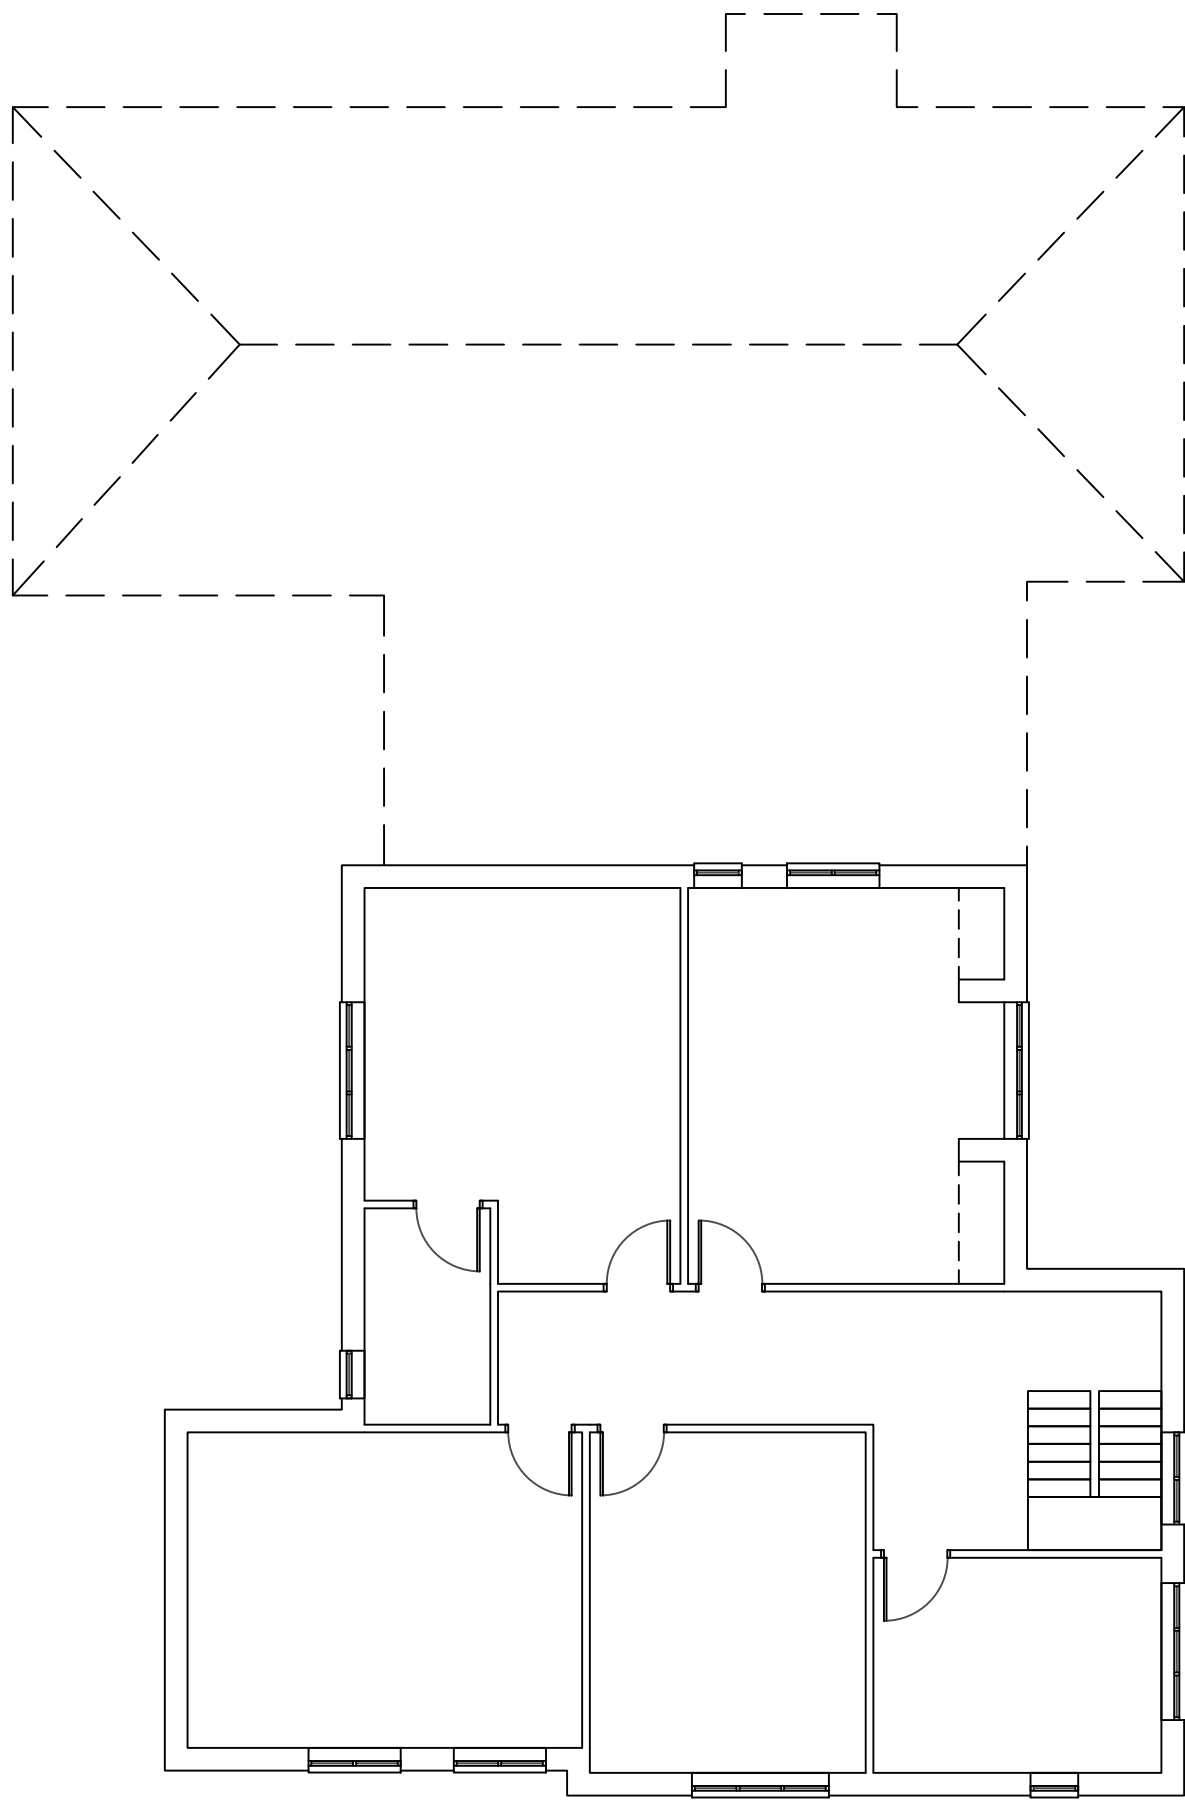

First Floor
(136m²)

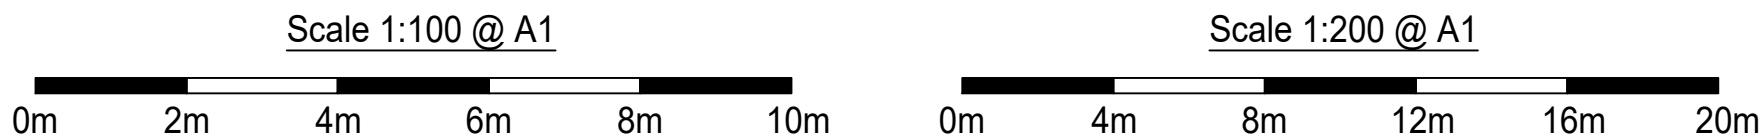

REV	DATE	NOTE
DEVELOPMENT		Lidsey Road, Woodgate
DRAWING TITLE		Existing Site Property Wings House Floorplans
 THAKEHAM Thakeham Homes Limited Thakeham House Summers Place Stane Street Billingshurst West Sussex RH14 9GN		
DRAWN	DATE	SCALE
CT	13/07/20	1:100 @A1
DRG No.	REV.	
SK_002		